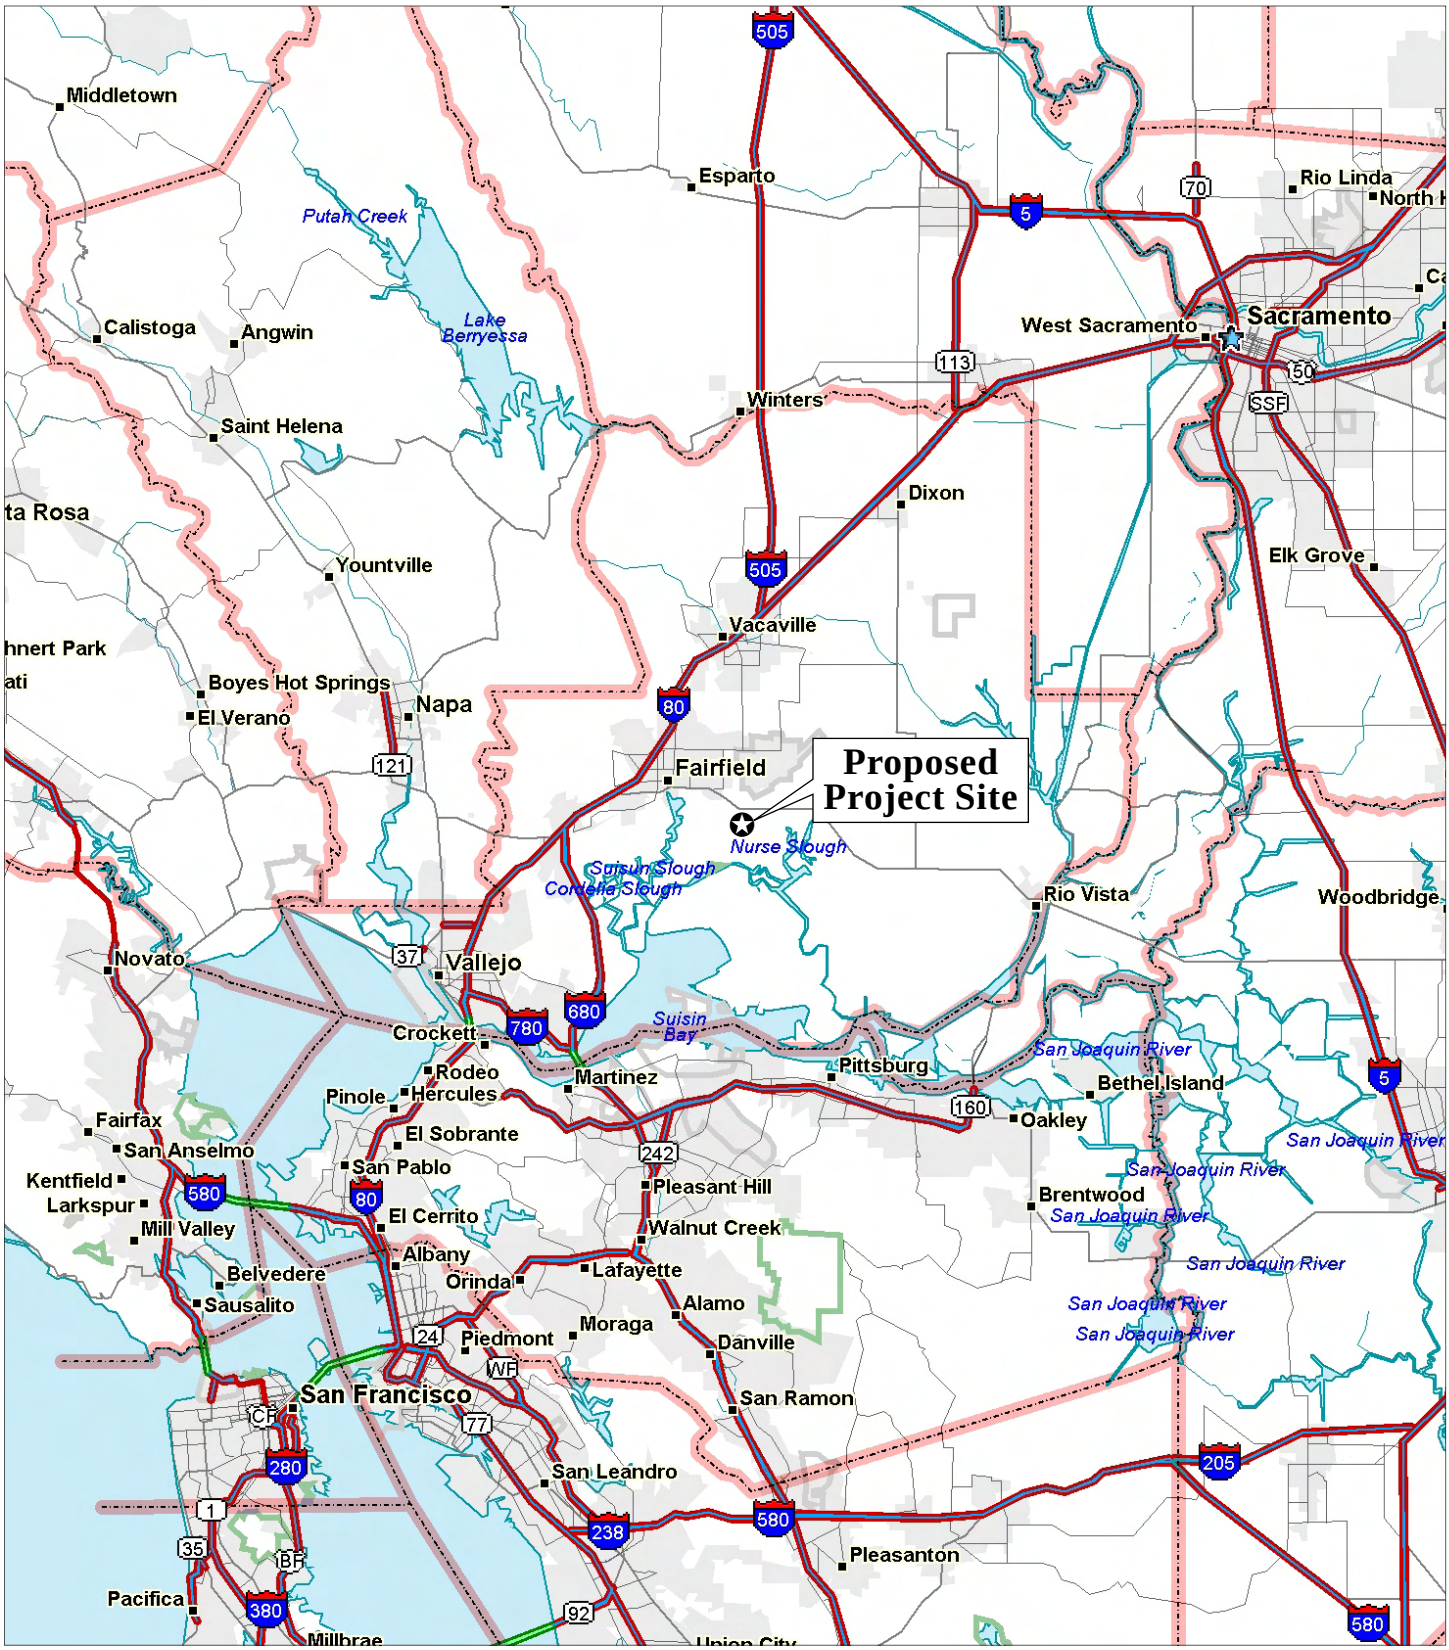

EXHIBIT A

Potrero Hills Landfill Phase II Expansion

Regional Location

N

0 10

MILES

SOURCE: ©2002 DeLORME. STREET ATLAS USA®2003.

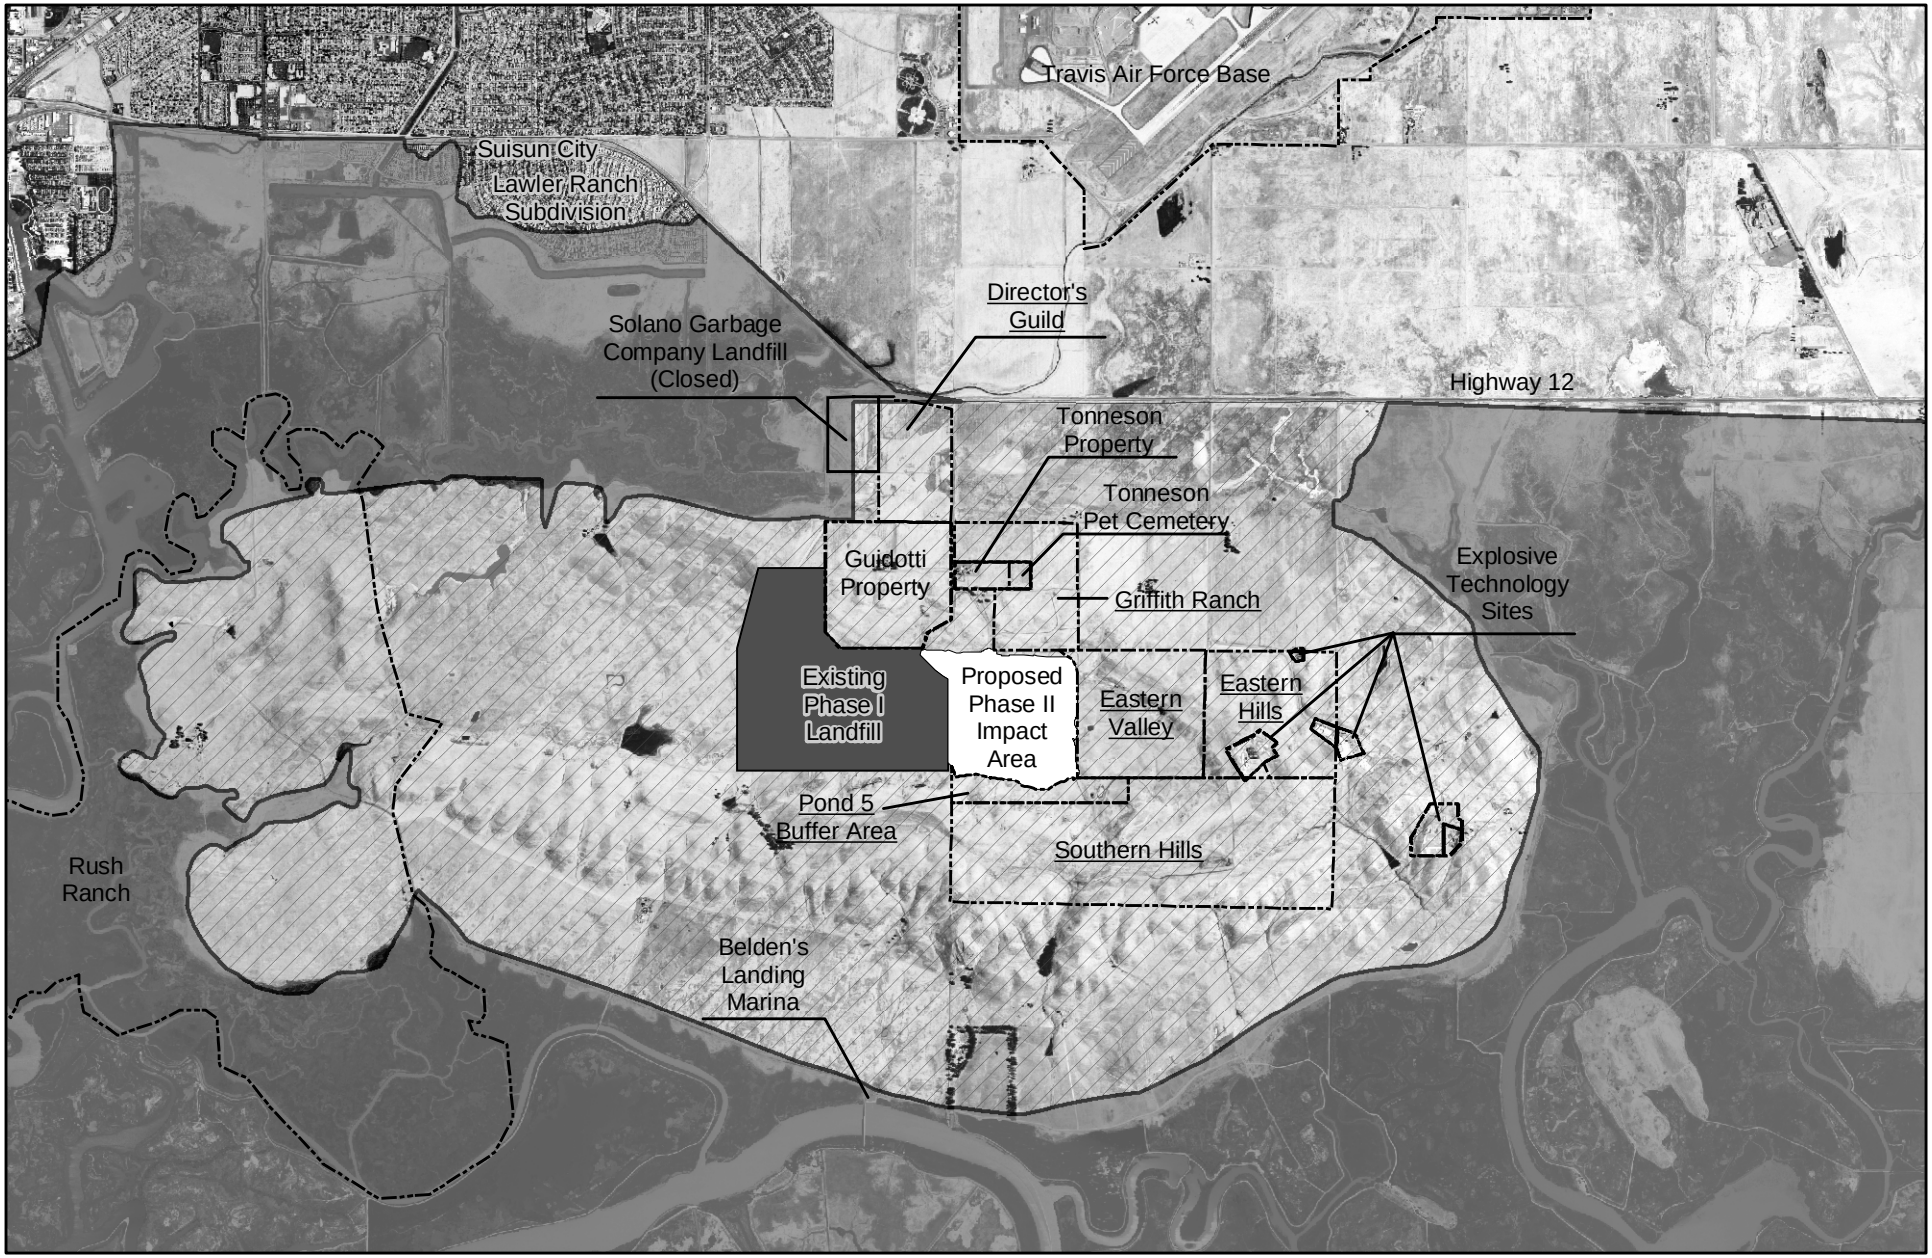

EXHIBIT B - Vicinity Map

Potrero Hills Landfill Phase II Expansion

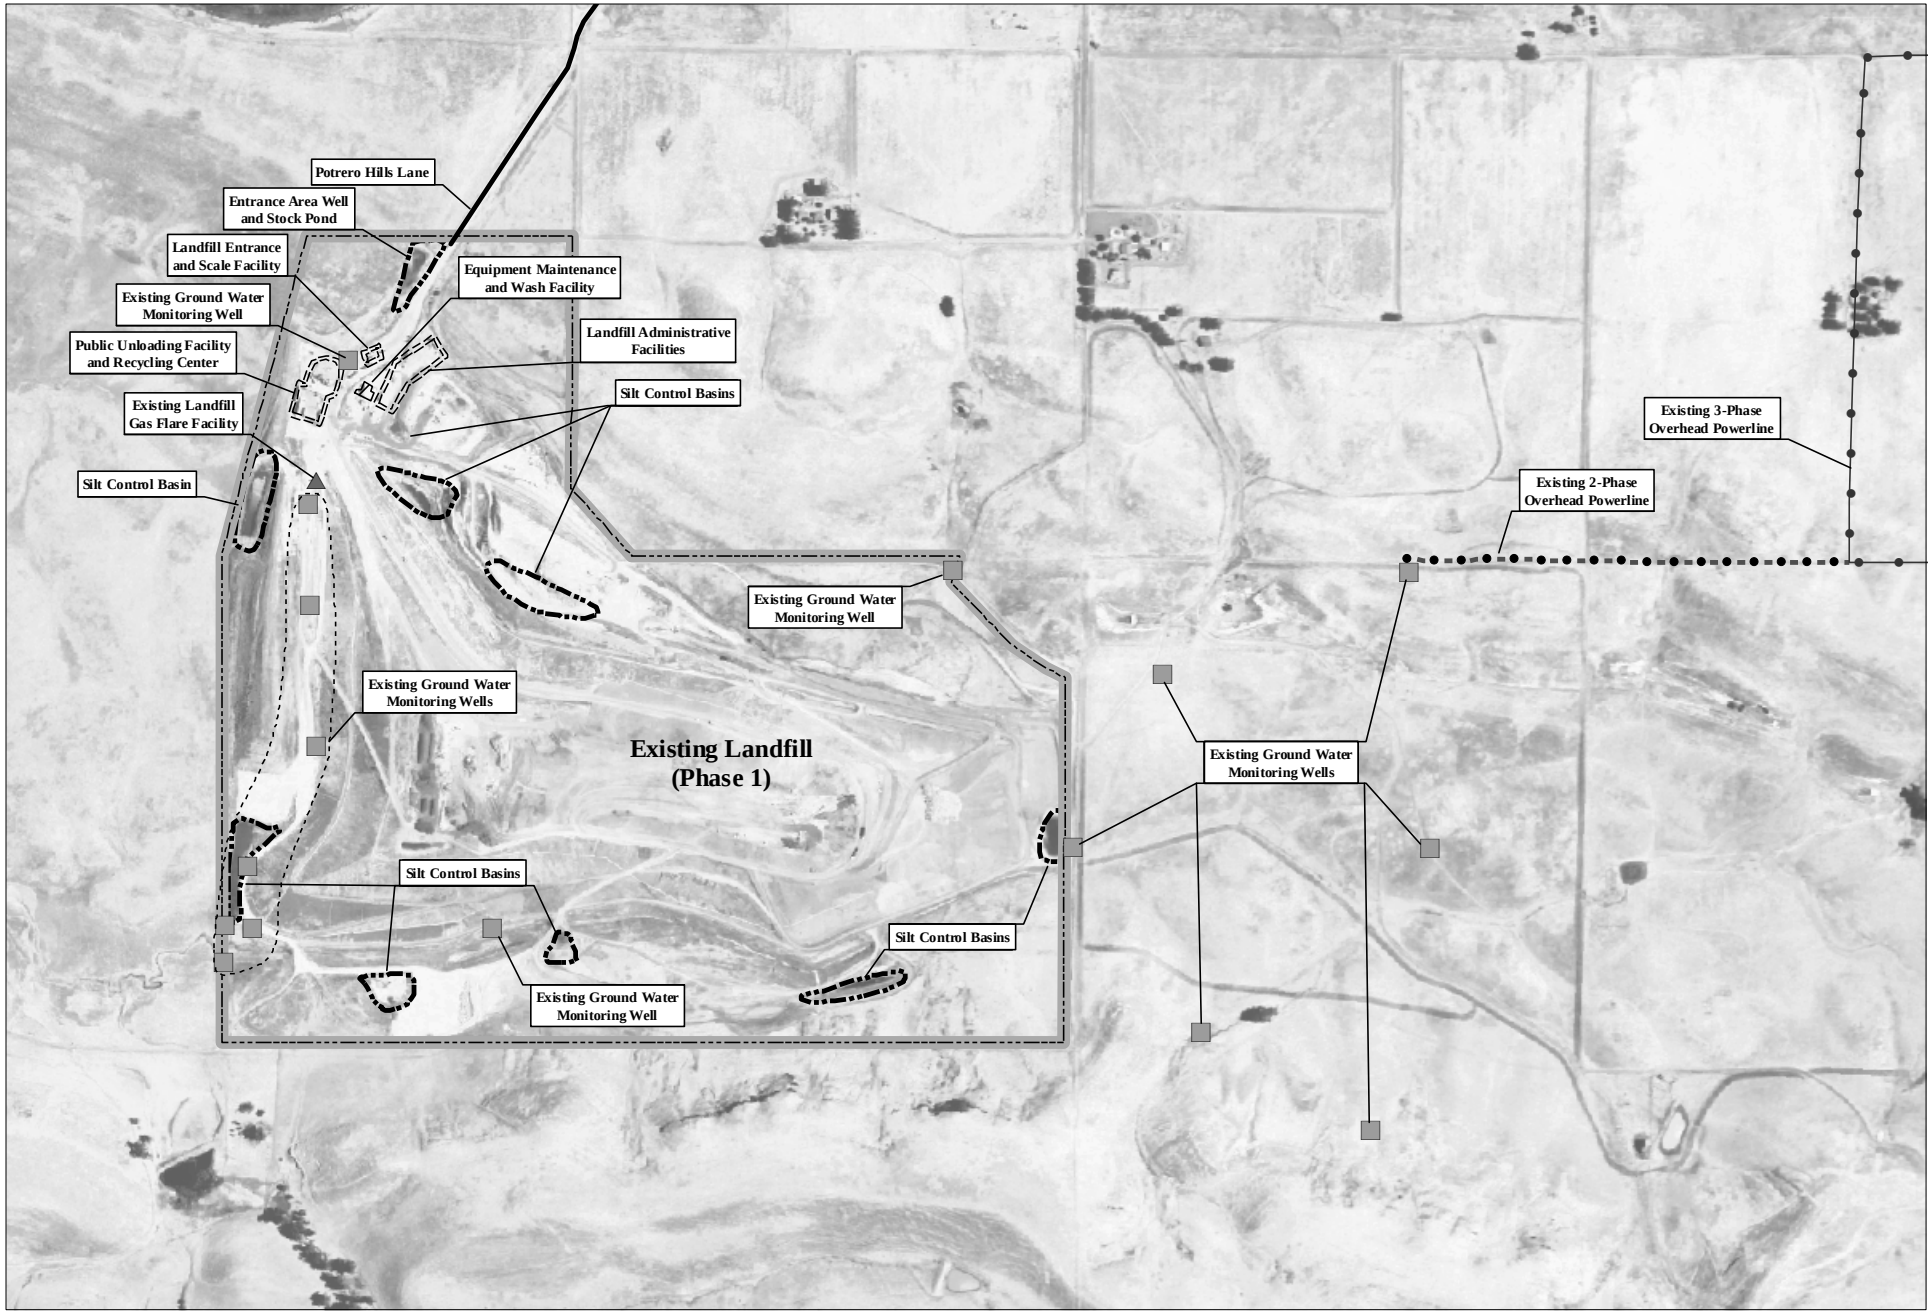

EXHIBIT C - Phase I Existing Facilities and Operations

Potrero Hills Landfill Phase II Expansion

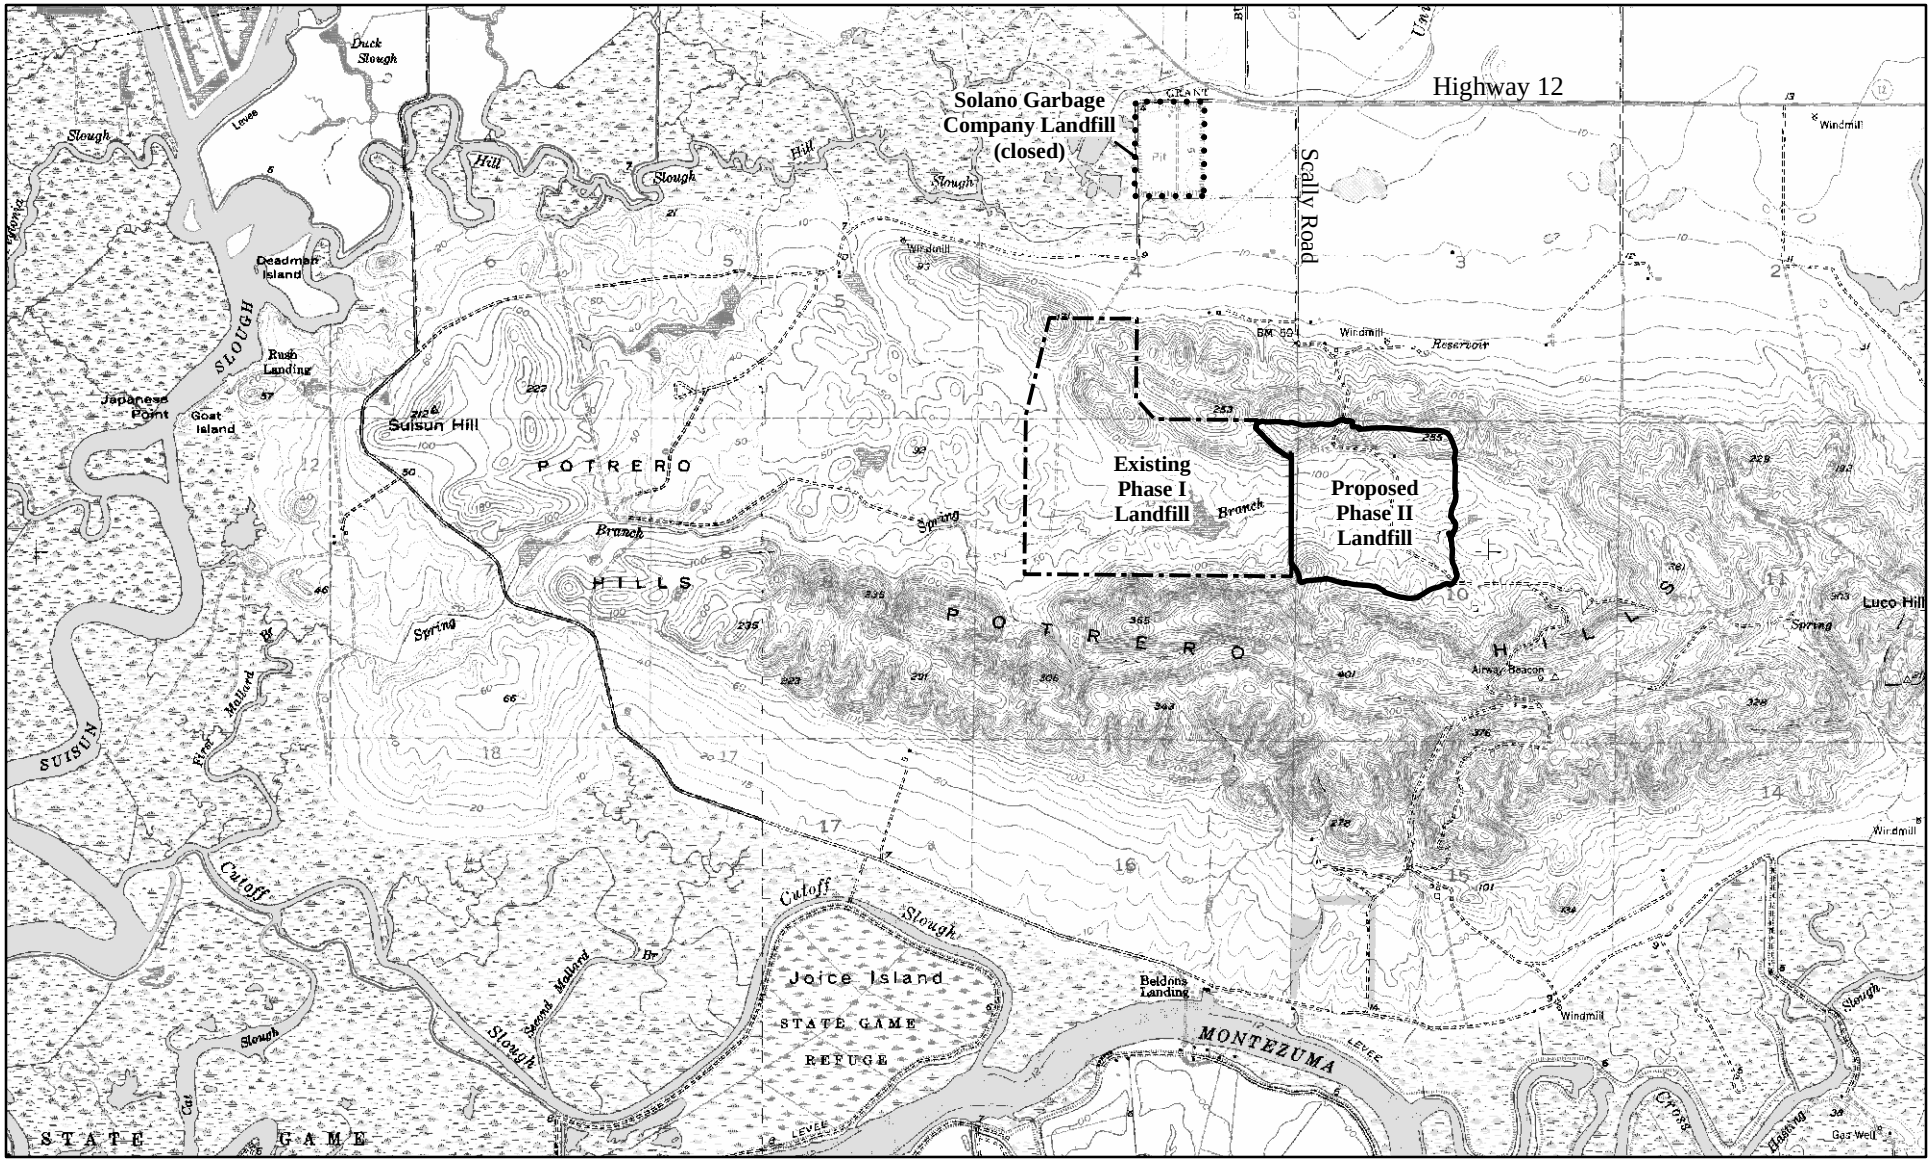

EXHIBIT D

Potrero Hills Landfill Phase II Expansion

Topography

N

0 1,500 3,000
FEET

Existing Phase I Landfill

Phase II Impact Area

Solano Garbage Company Landfill

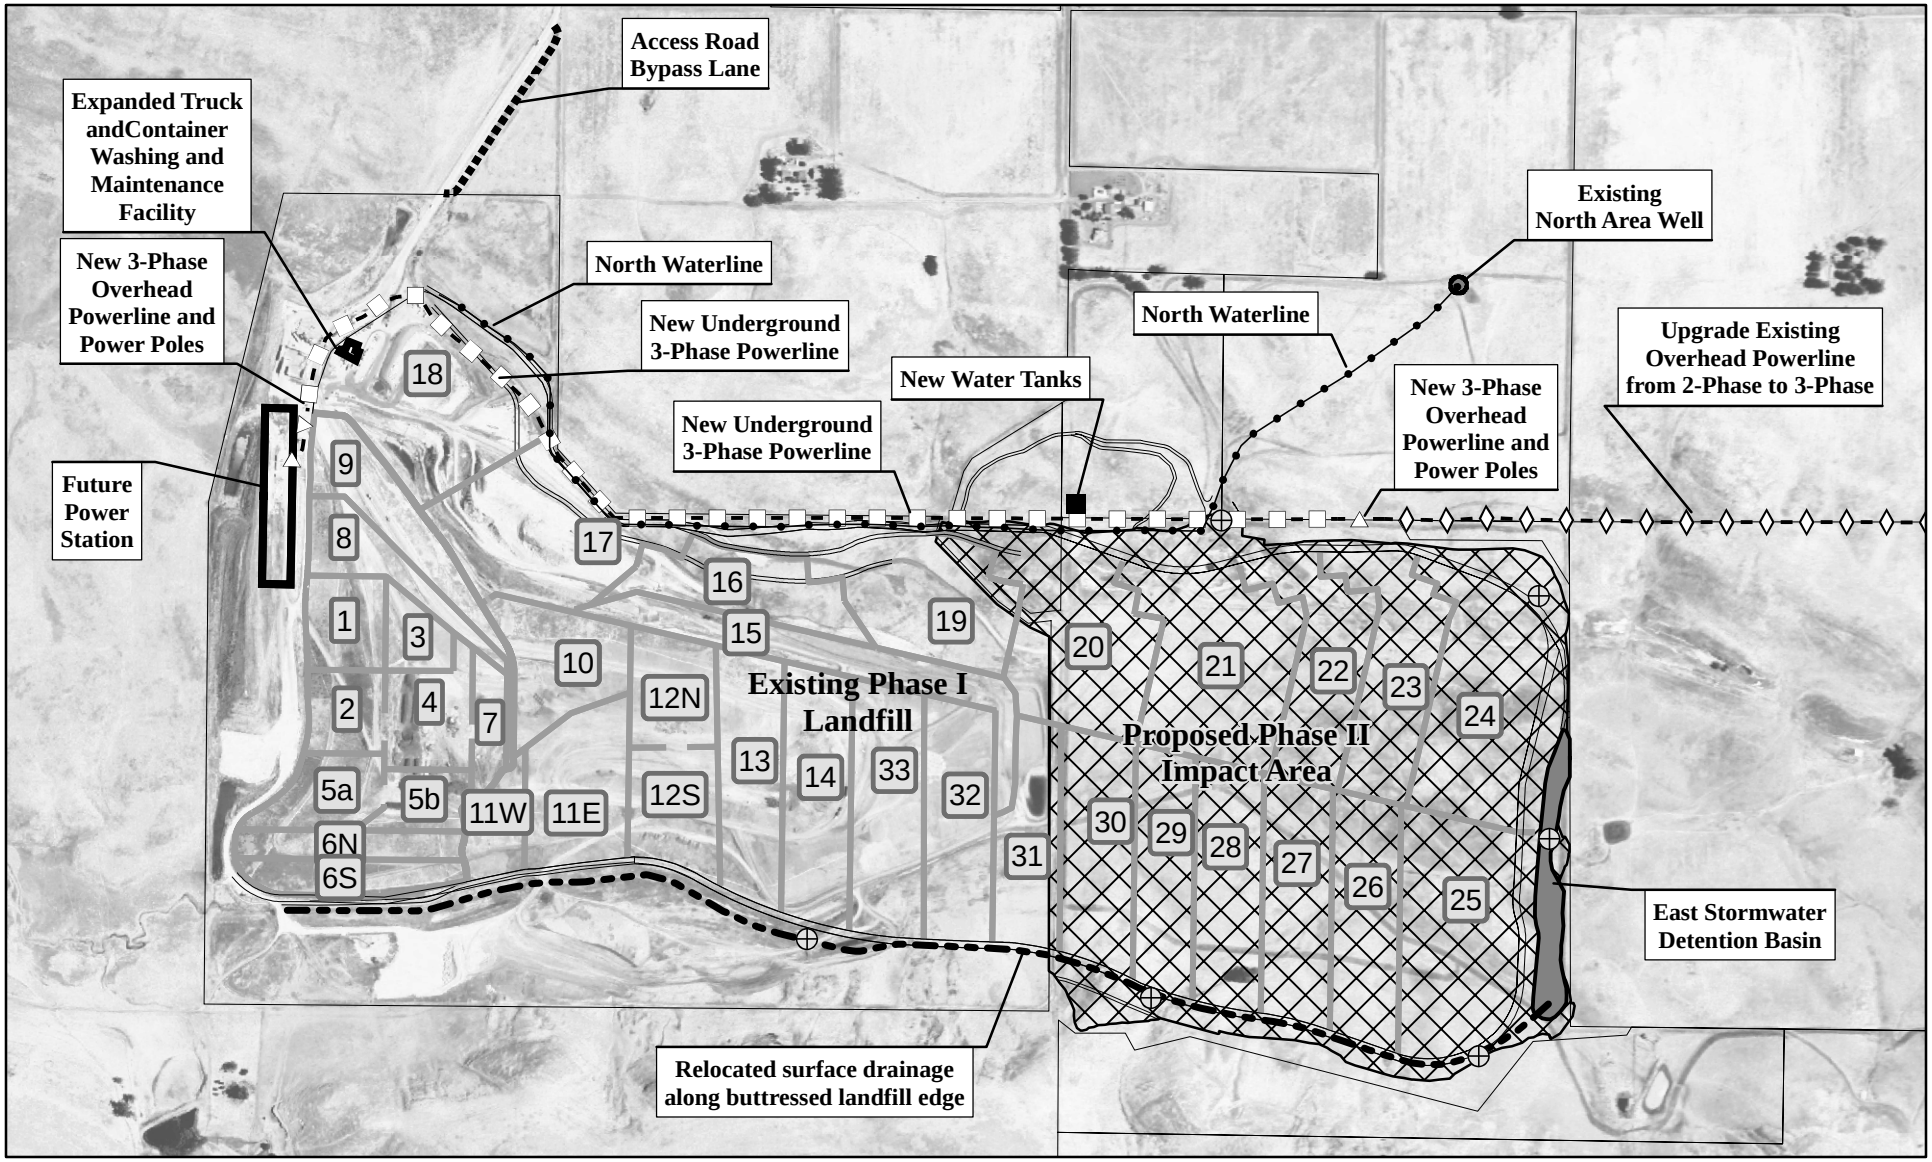

N

0 600 1,200
FEET

Cell Boundary and Number 1

Relocated Southwestern Surface Channel

New 3-Phase Overhead Powerline

New 3-Phase Underground Powerline

Existing 2-Phase Overhead Line/Upgrade to 3-Phase

North Waterline

Proposed Groundwater Monitoring Well (Typical)

EXHIBIT E

Potrero Hills Landfill Phase II Expansion

Proposed Phase II Project

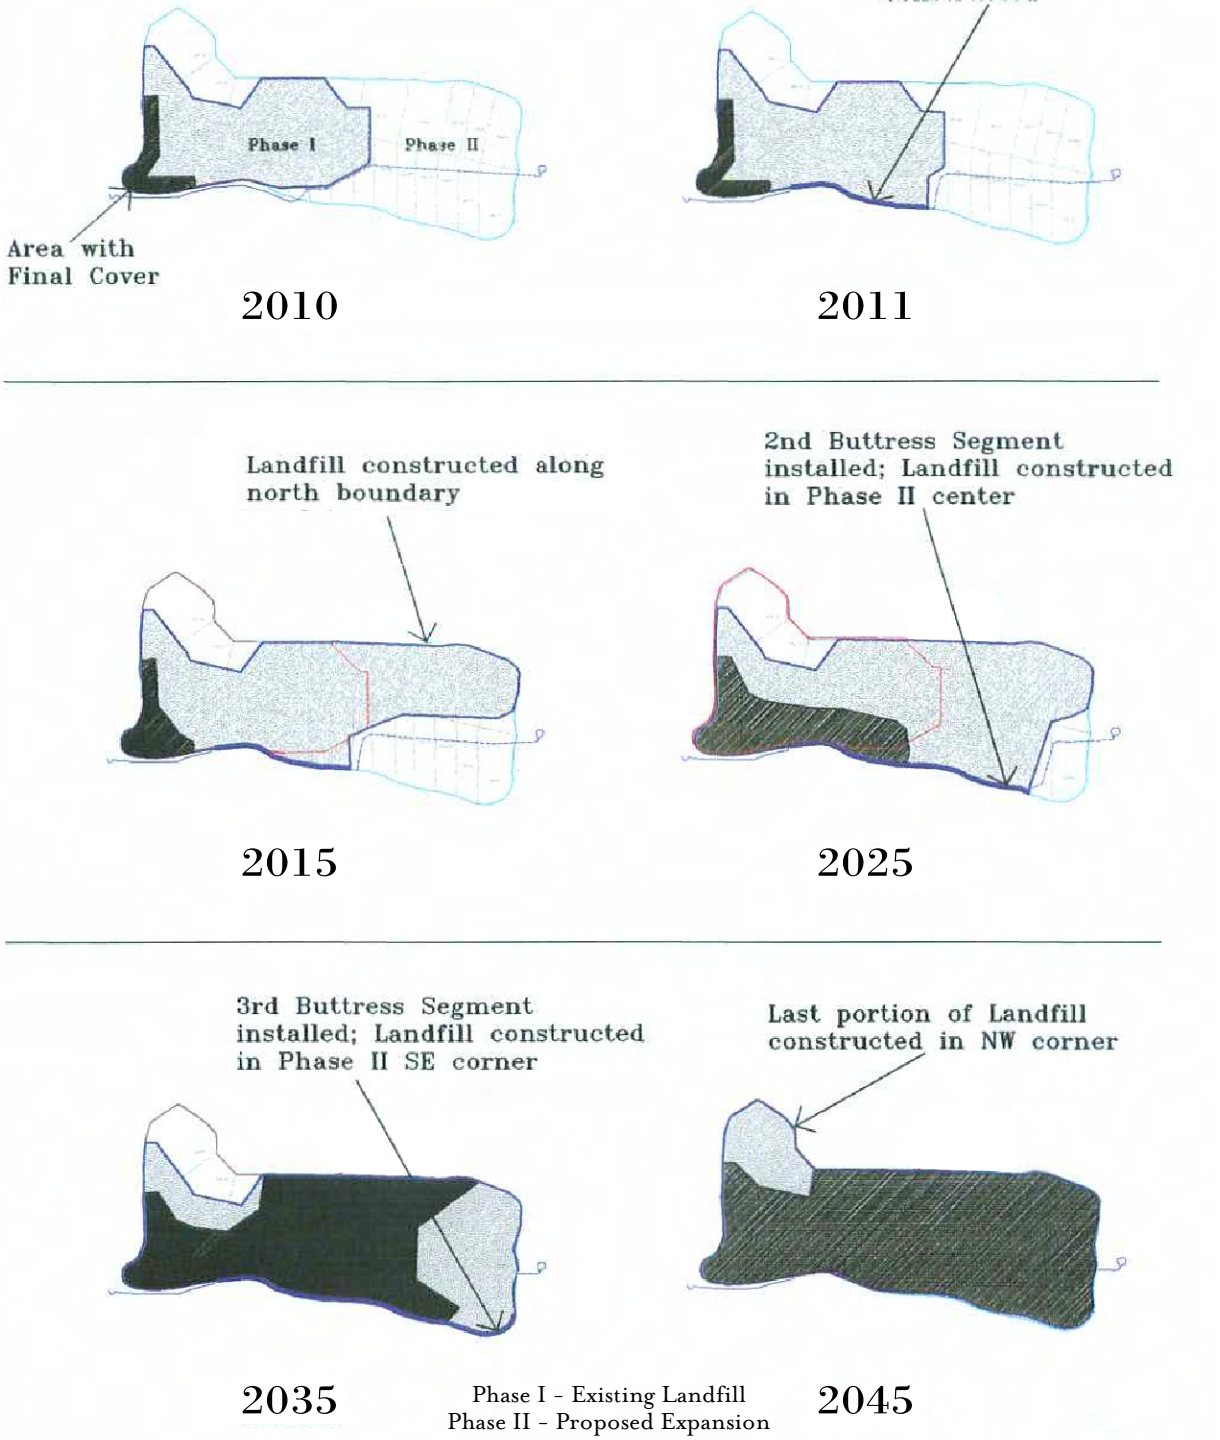

EXHIBIT F

Potrero Hills Landfill Phase II Expansion

Concept of Landfill Construction Sequence

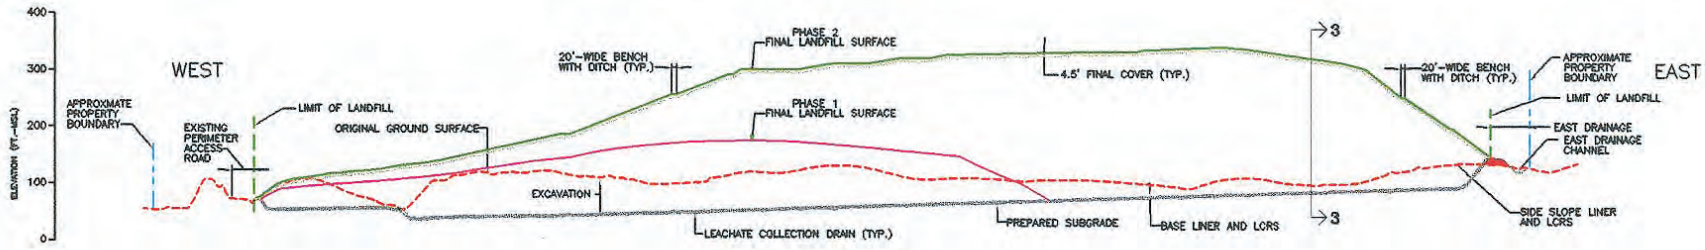

SECTION 1

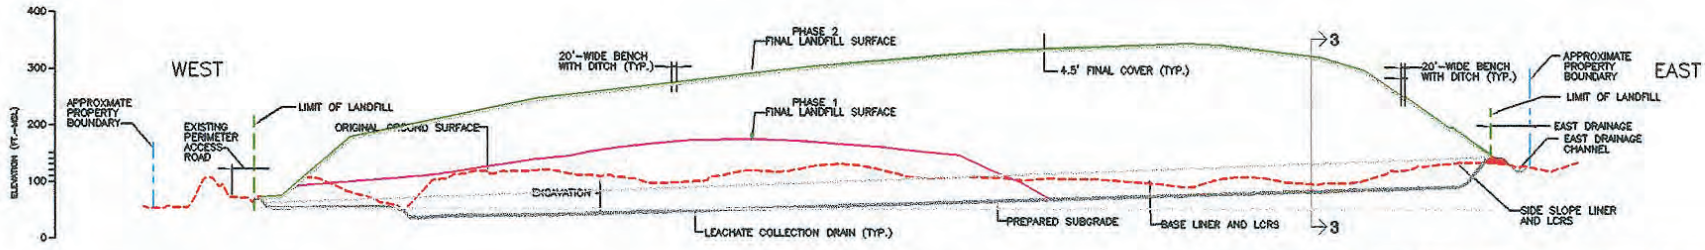

SECTION 2

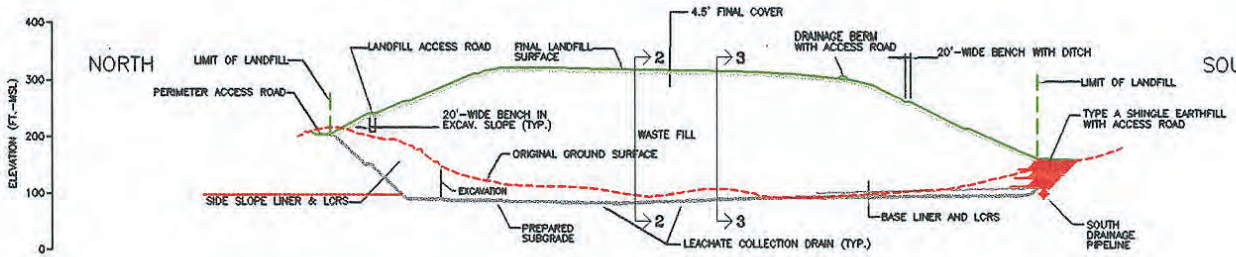

SECTION 3

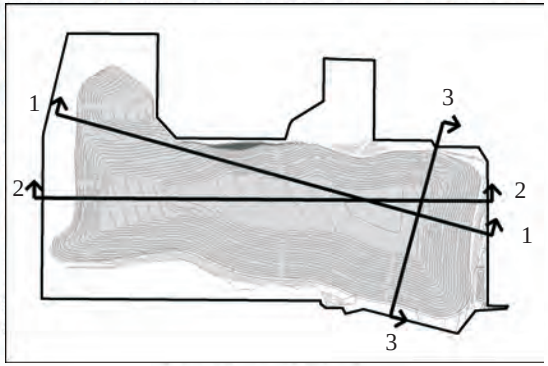

Location of Sections

EXHIBIT G

Phase II Final Landfill Surface

Phase I Final Landfill Surface

Original Ground Surface

Prepared Surface

Potrero Hills Landfill Phase II Expansion

Cross-section of Phase II Landfill at Full Build-out

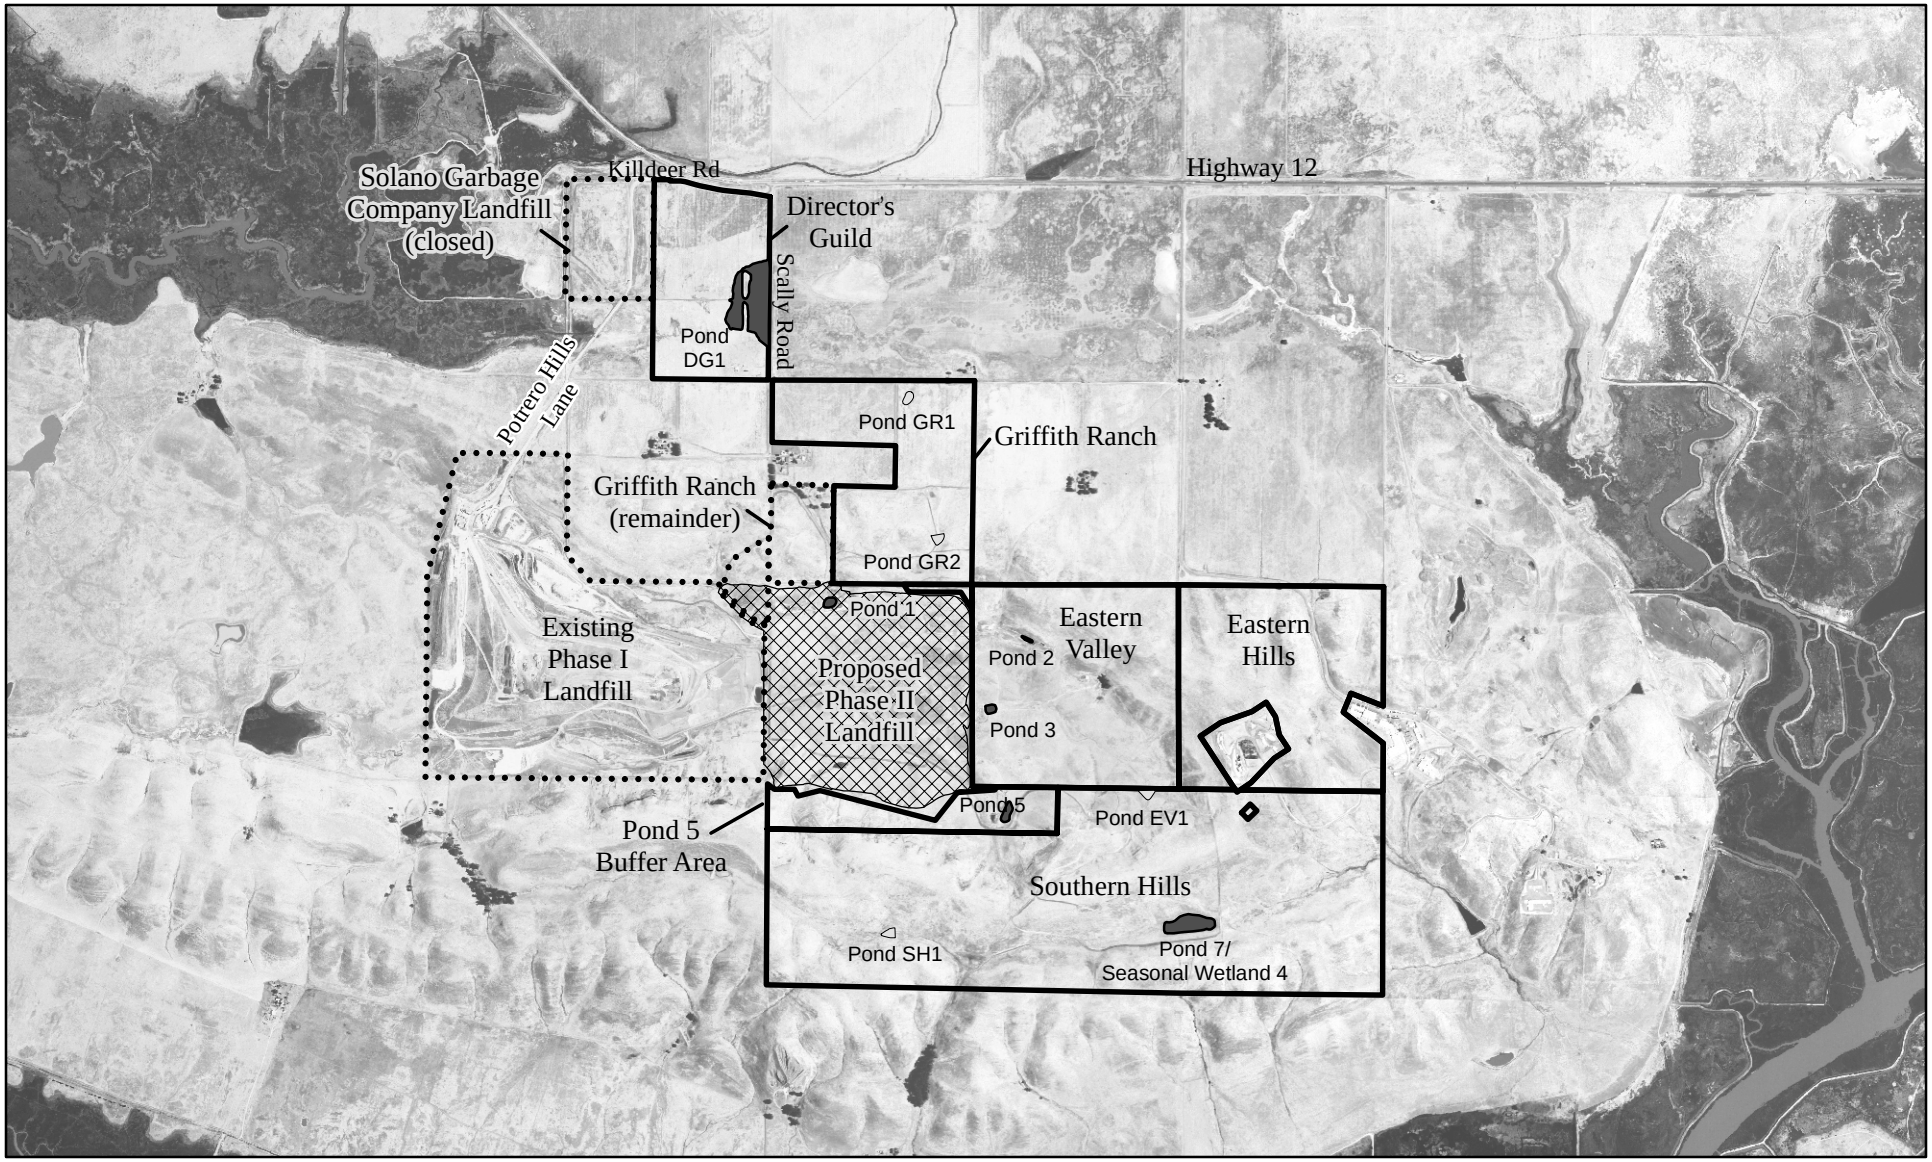

EXHIBIT H

N

0 1,500 3,000
FEET

Proposed Phase II Impact Area

Mitigation Area

Other Land Owned or Leased by Landfill

Existing Onsite Pond

Proposed Mitigation Pond

Potrero Hills Landfill Phase II Expansion

Proposed Project Site and Mitigation Areas

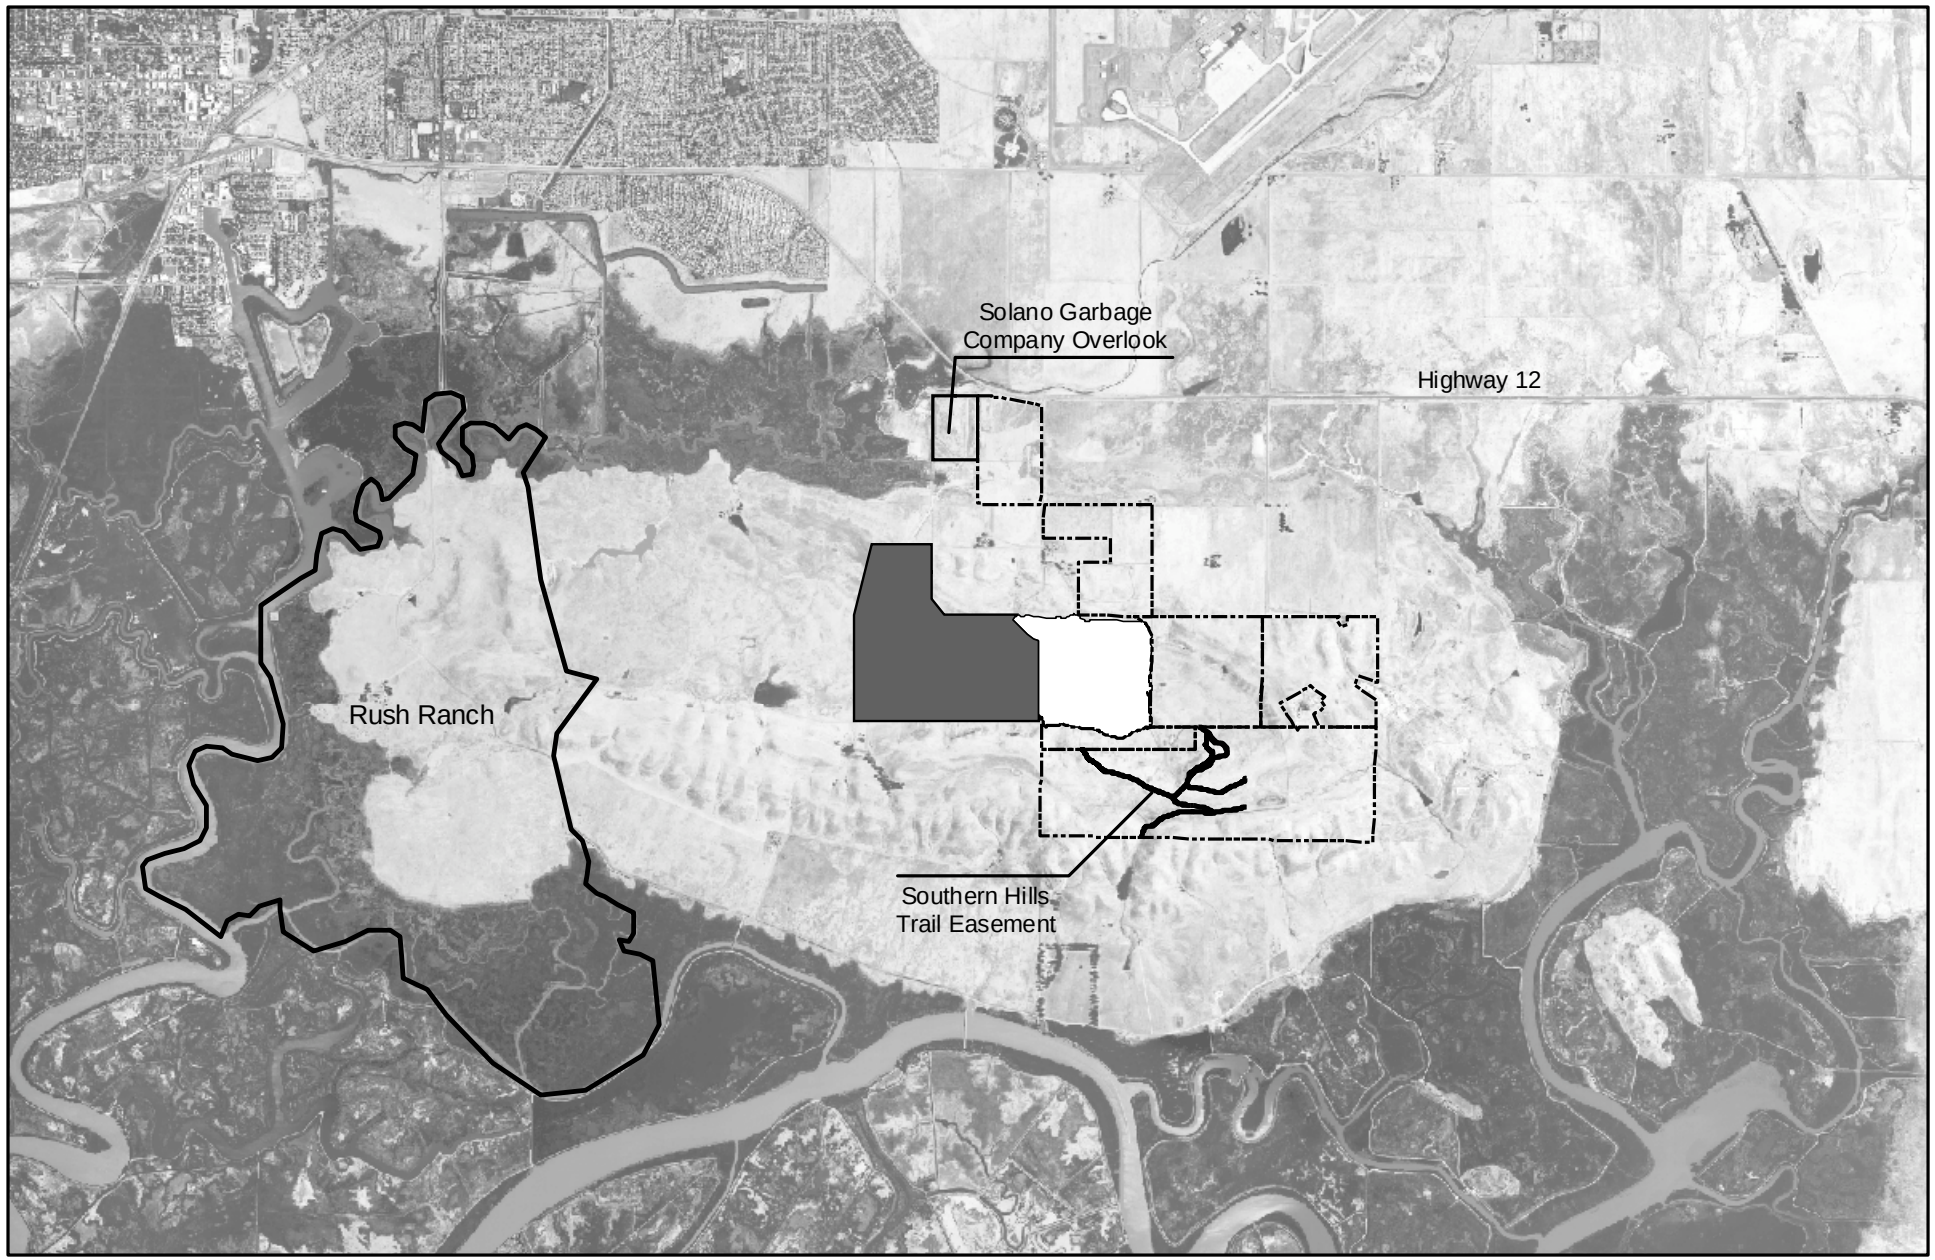

0 2,000 4,000
FEET

N

Phase I Landfill
Phase II Expansion
Mitigation Parcels
Existing On-site Unpaved Roads

EXHIBIT I - Proposed Public Access

Potrero Hills Landfill Phase II Expansion

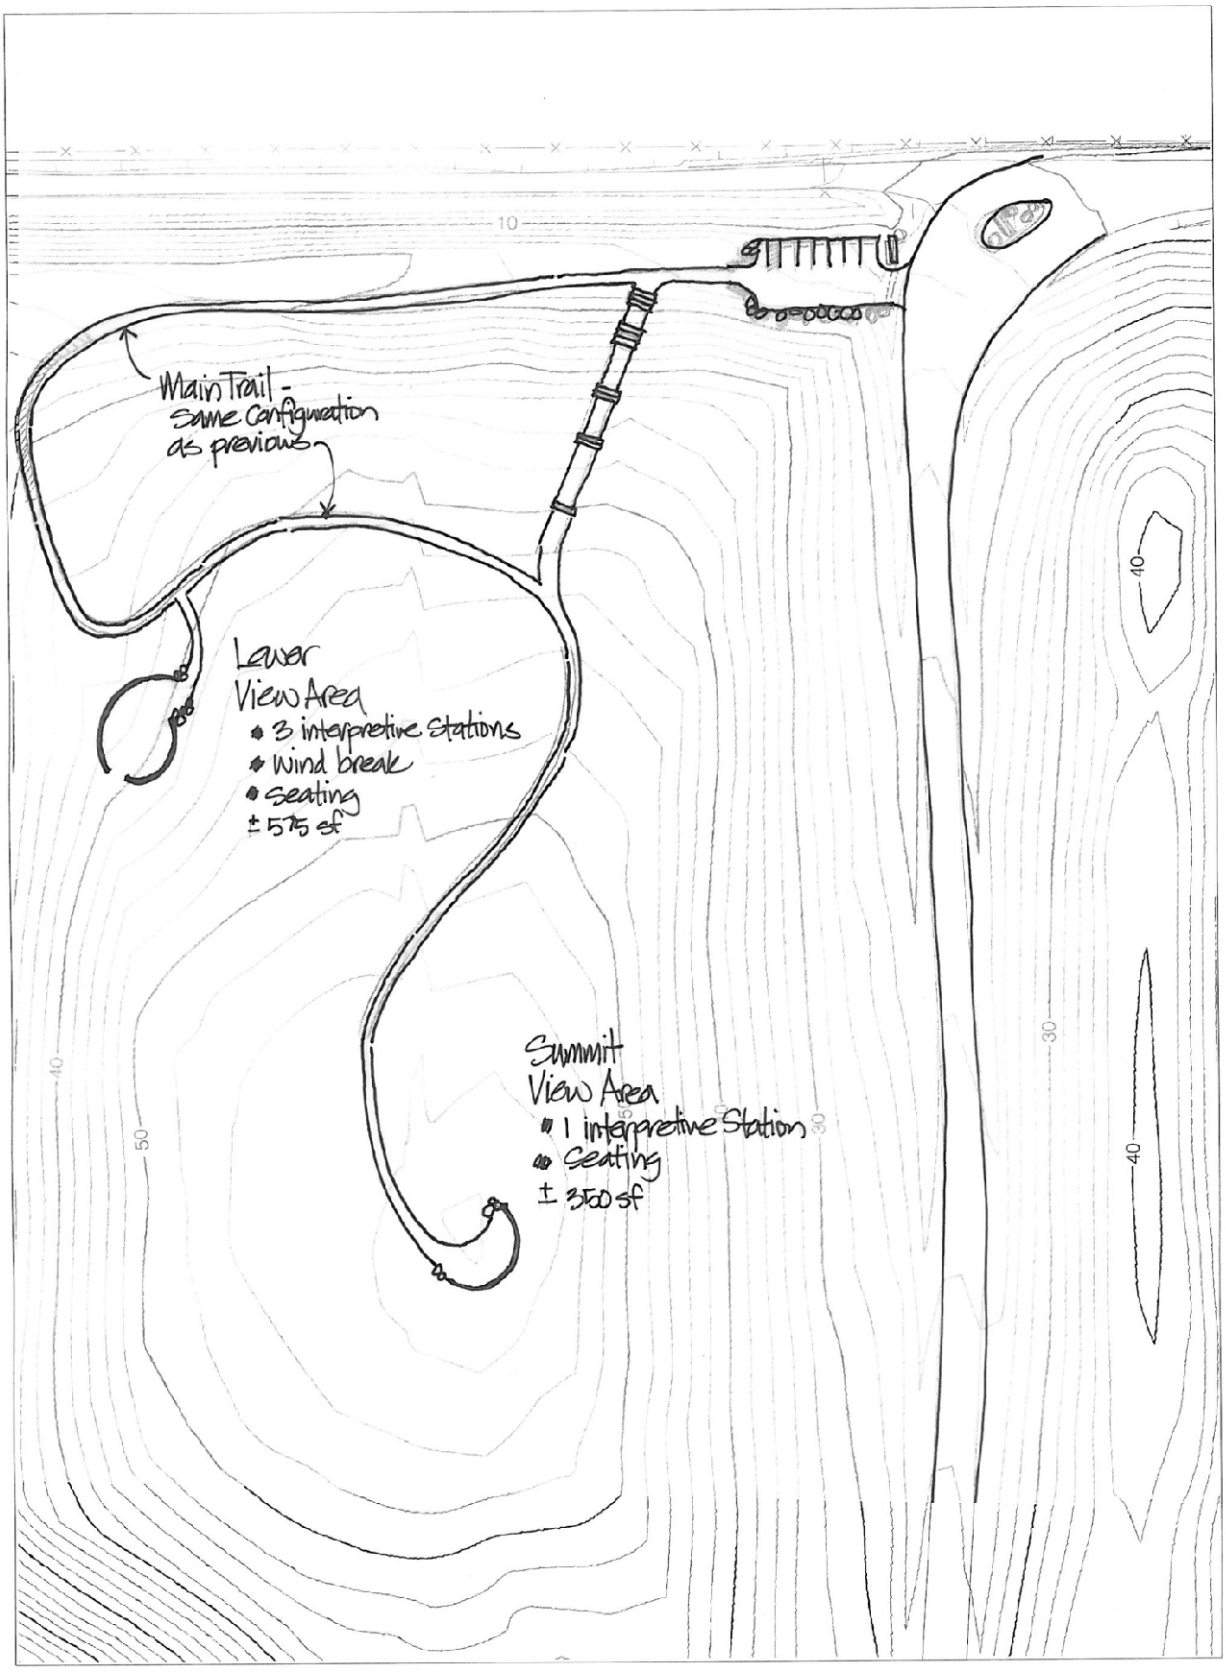

Source: HLA Group, 2010.

Not to Scale

N

EXHIBIT J - Public Access Site Plan for Solano Garbage Company Overlook

Potrero Hills Landfill Phase II Expansion

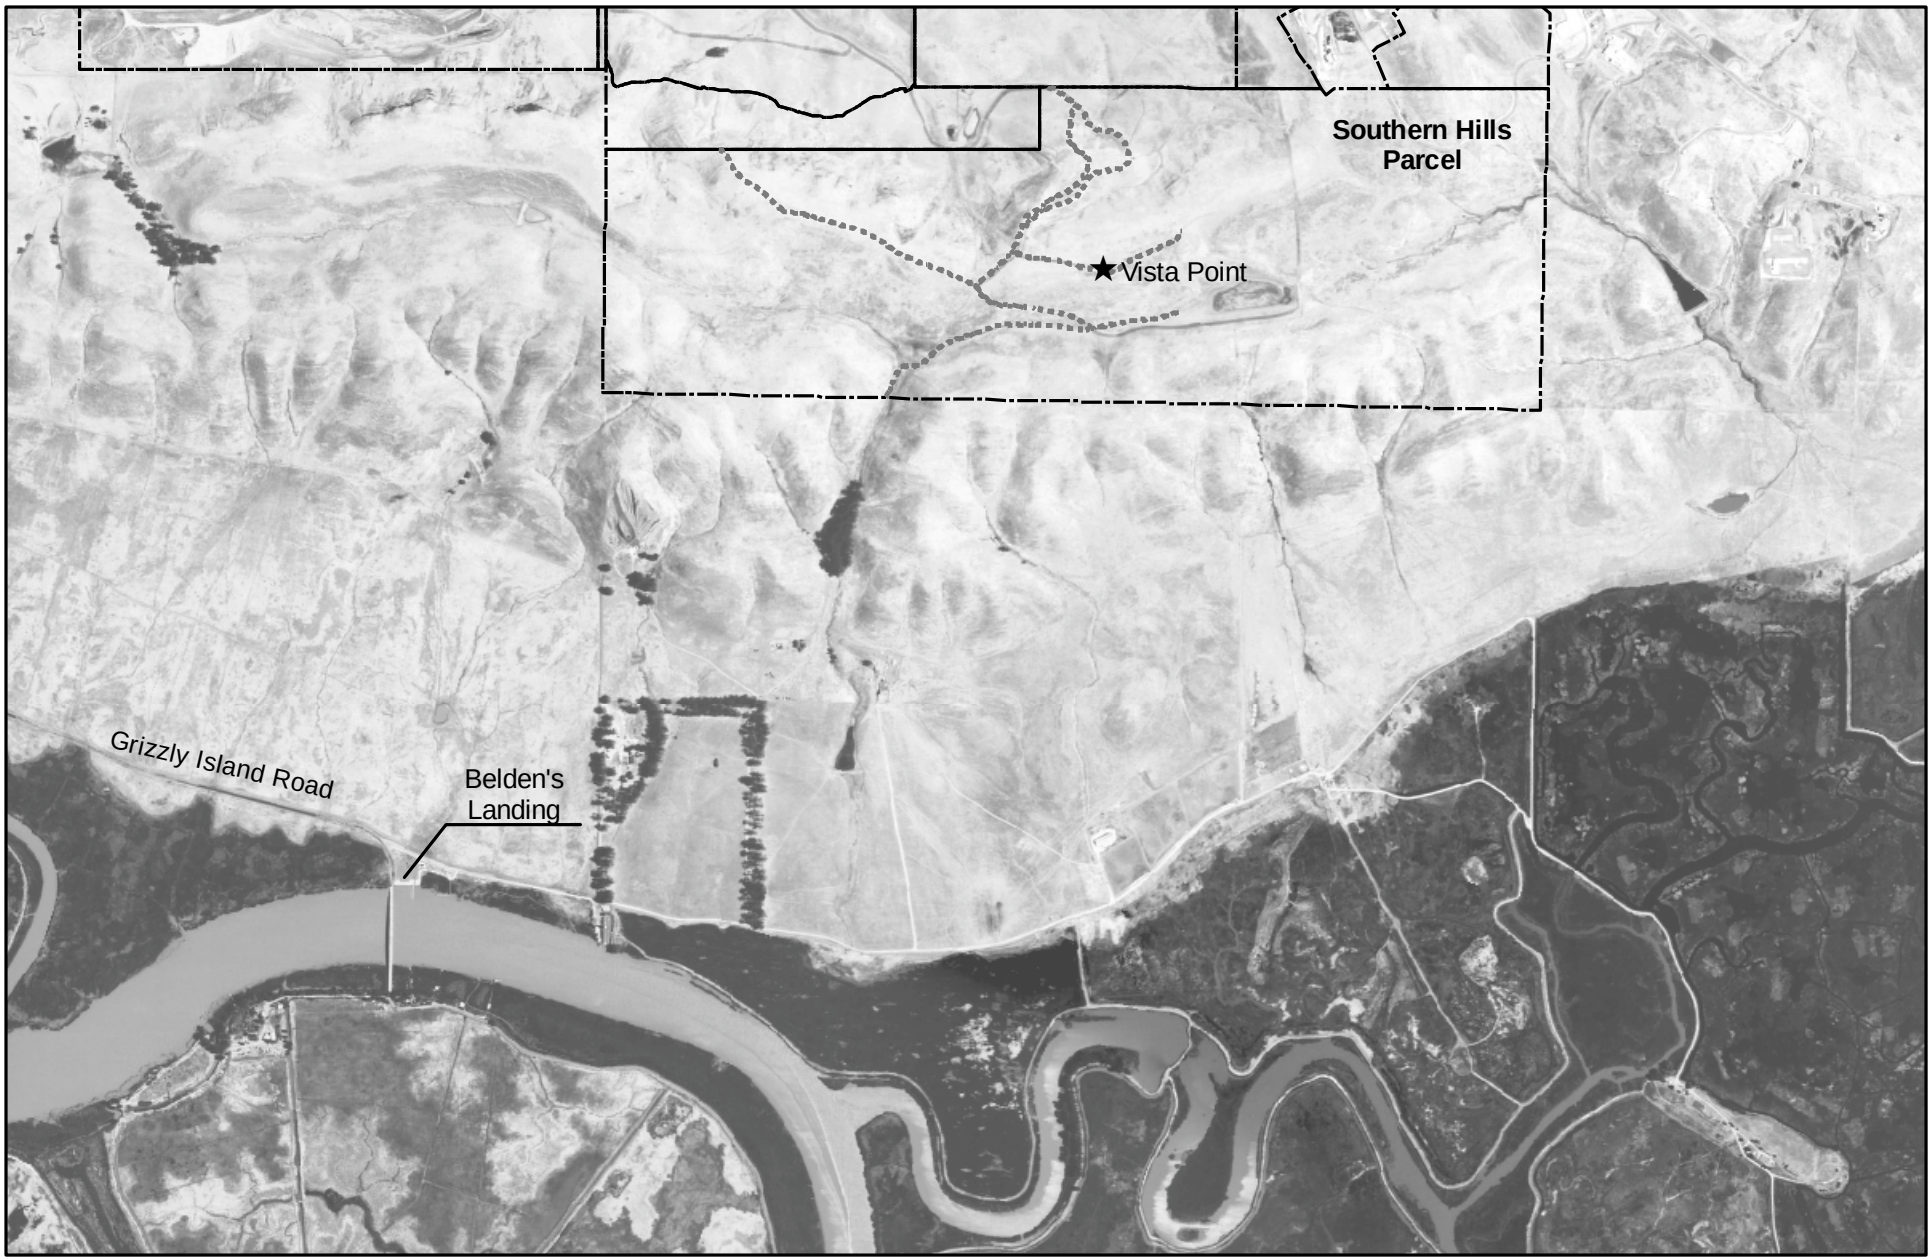

Source: ESRI 2010, ESP 2010, LSA 2009.

0 1,000 2,000
FEET

N

Existing On-site Unpaved Roads

Potrero Hills Landfill Parcels

EXHIBIT K - Public Access Plan for Southern Hills Trail Easements

Potrero Hills Landfill Phase II Expansion

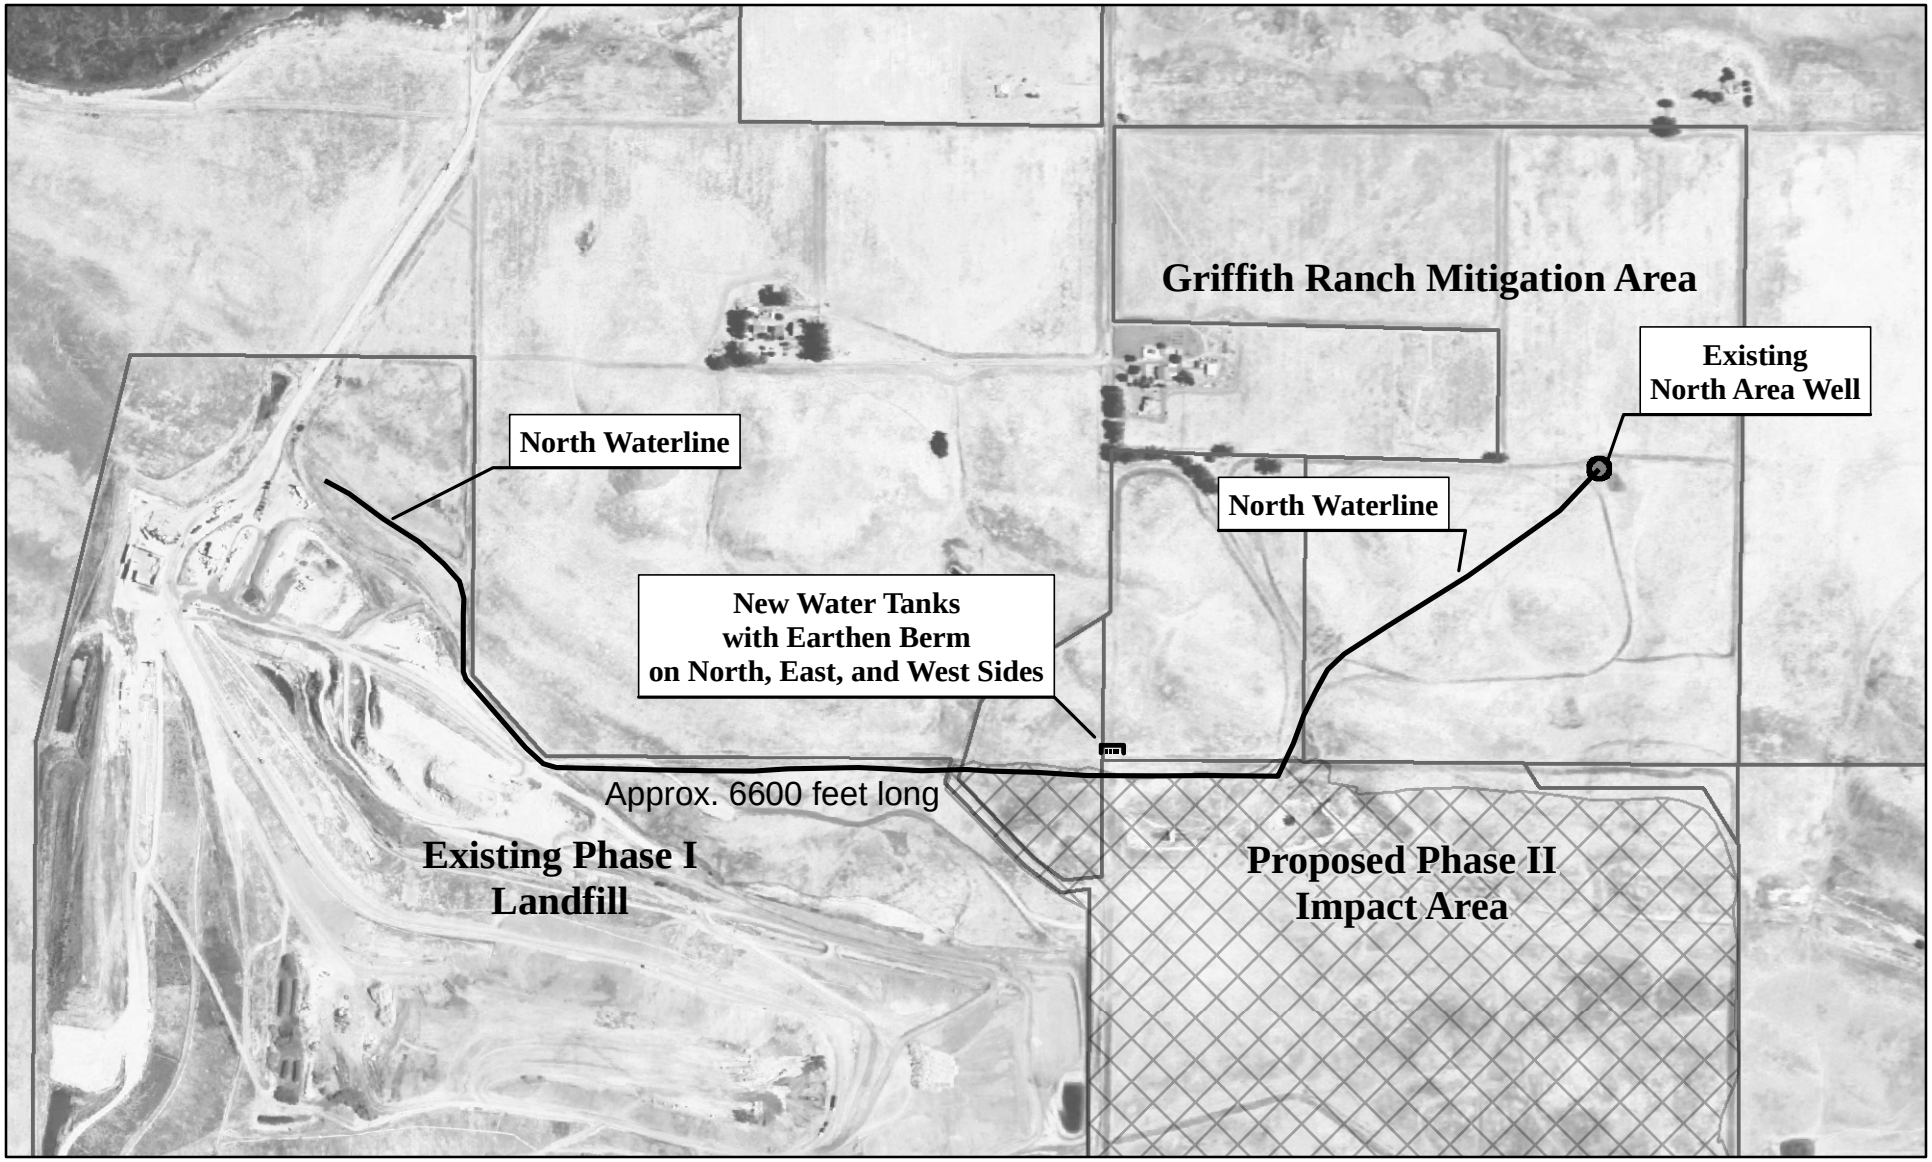

EXHIBIT L

N

0 400 800
FEET

Potrero Hills Landfill Phase II Expansion

Water Pipeline System
and Four Water Tanks

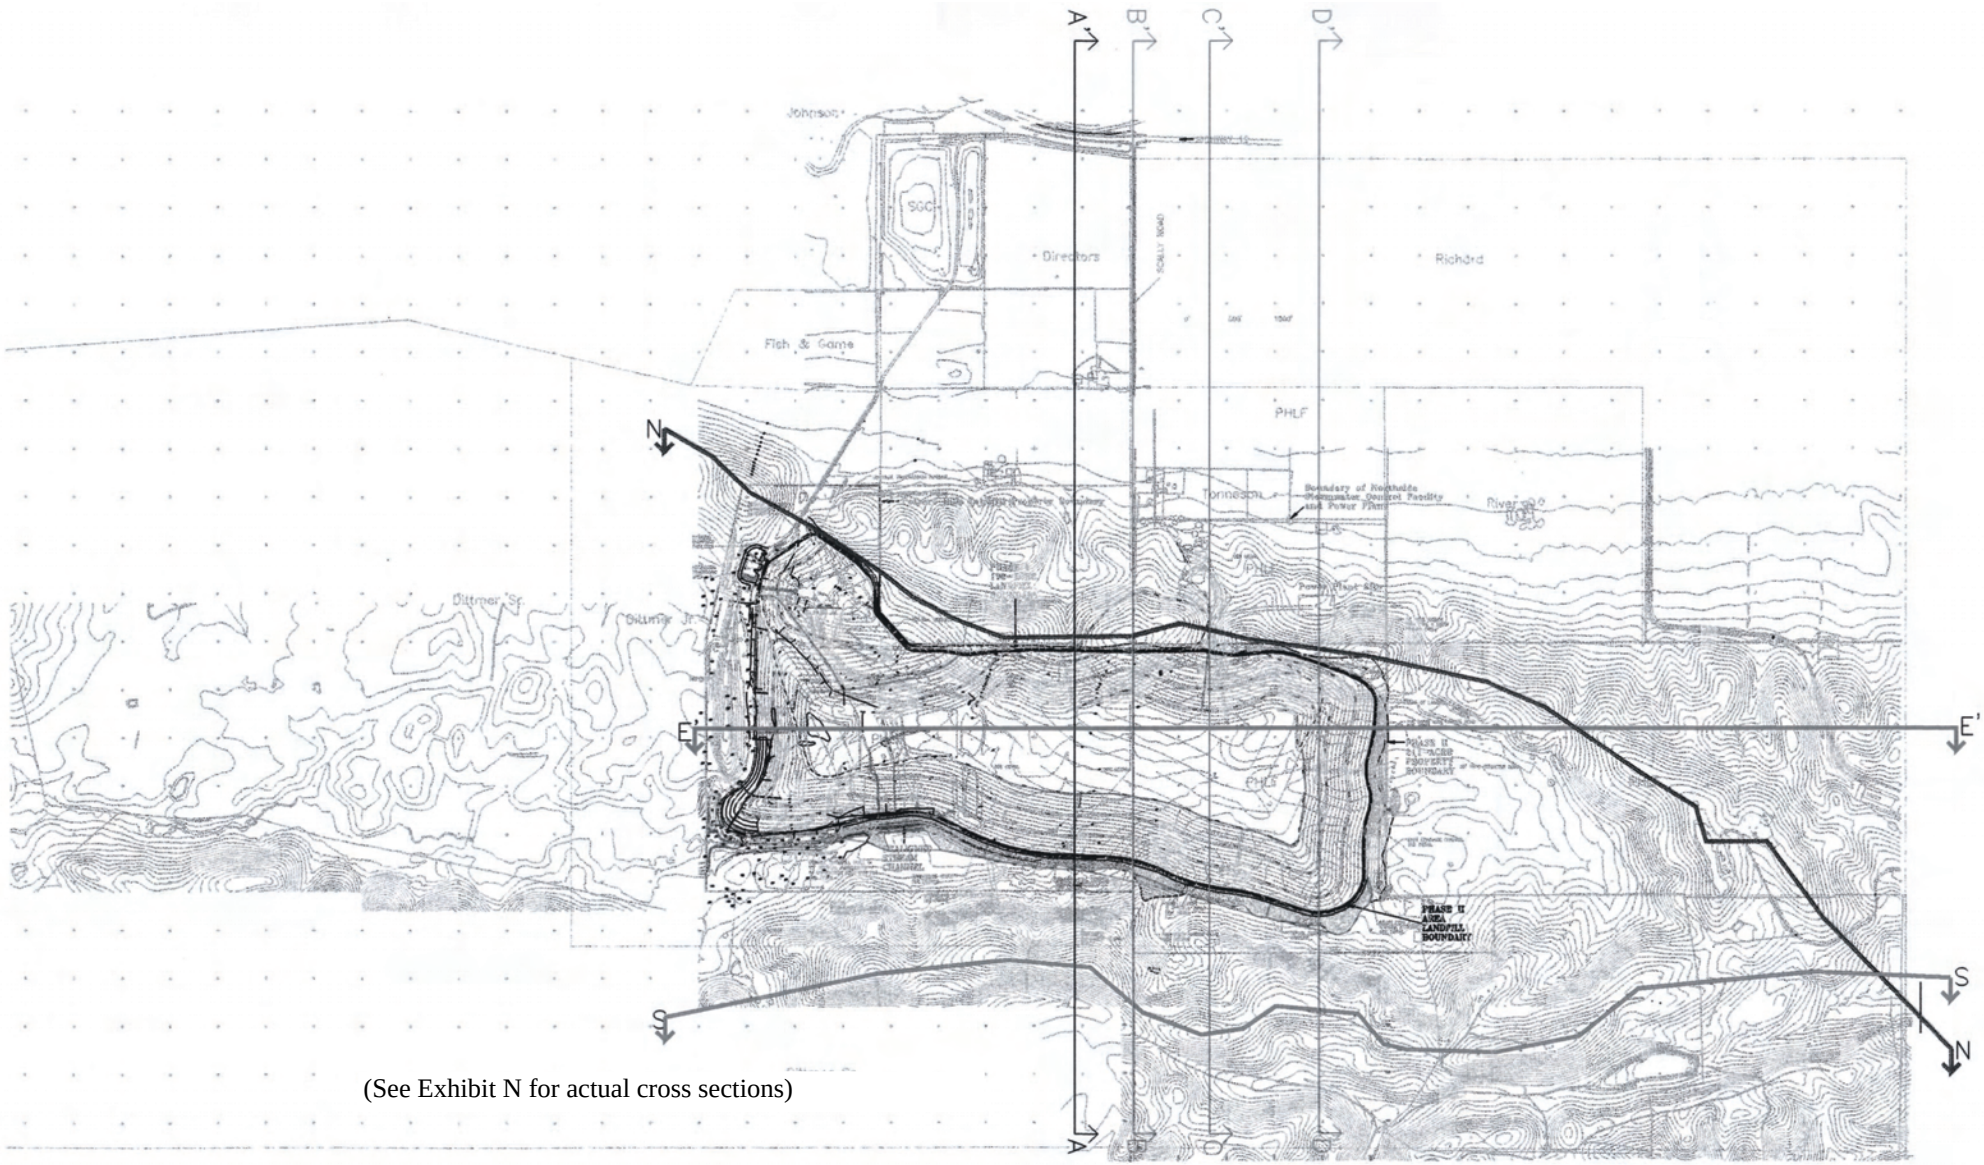

(See Exhibit N for actual cross sections)

Source: Environmental Stewardship & Planning, Inc. 2002

Exhibit M - Potrero Hills Cross Sections

Potrero Hills Landfill Phase II Expansion