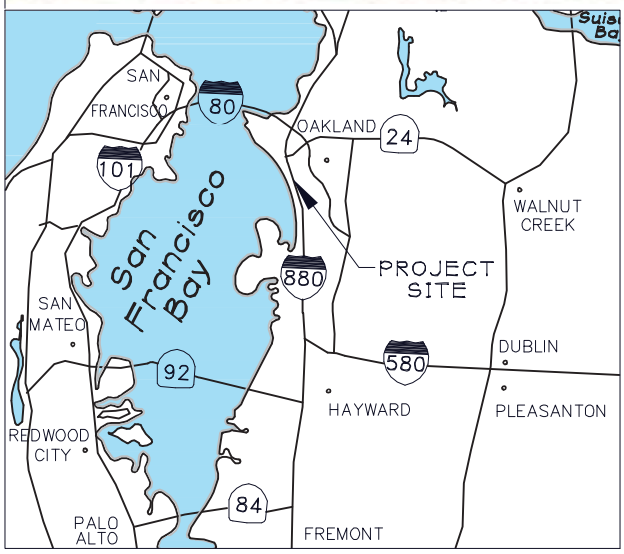

GRAPHIC SCALE

0 2000 4000

Box 2.v.10.a:

FIGURE 1: LOCATION MAP

BkF
ENGINEERS / SURVEYORS / PLANNERS
255 SHORELINE DRIVE, SUITE 200
REDWOOD CITY, CA 94065
650/482-6300
650/482-6399 (FAX)

EXHIBIT A

ROMA Design Group

EXISTING CONDITIONS

BCDC COMMISSION HEARING SUBMITTALS • DECEMBER 3, 2010

EXHIBIT B

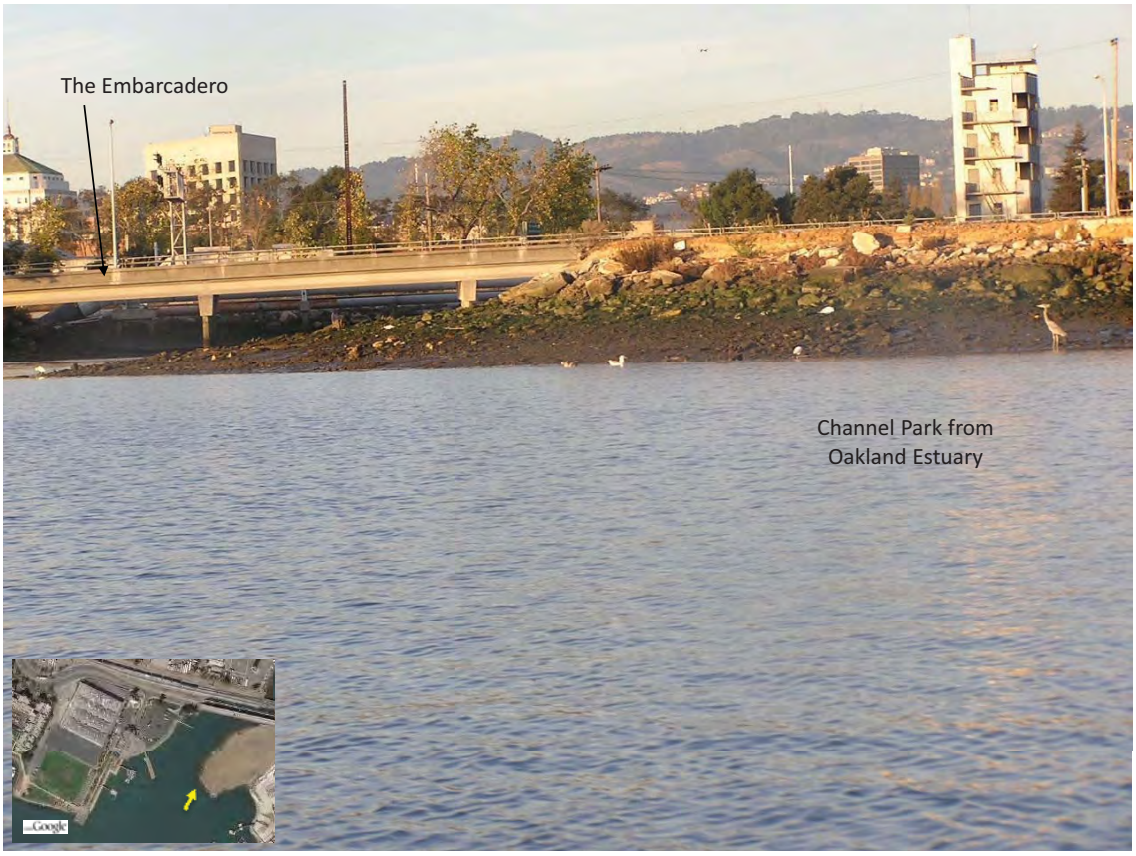
The Embarcadero
Channel Park from
Oakland Estuary

Channel Park from
Lake Merritt Channel

EXHIBIT C

Channel Park from
Oakland Estuary

South Park (West)
from Oakland Estuary

EXHIBIT D

Box 2.v.2 Existing Condition Photos - 3 of 3

EXHIBIT E

ROMA Design Group

ILLUSTRATIVE DEVELOPMENT PLAN

BCDC COMMISSION HEARING SUBMITTALS • DECEMBER 3, 2010

EXHIBIT F

ROMA Design Group

EXISTING BCDC BAY & SHORELINE BAND JURISDICTIONS

BCDC COMMISSION HEARING SUBMITTALS • DECEMBER 3, 2010

EXHIBIT G

ROMA Design Group

PROPOSED BCDC BAY & SHORELINE BAND JURISDICTIONS

BCDC COMMISSION HEARING SUBMITTALS • DECEMBER 3, 2010

EXHIBIT H

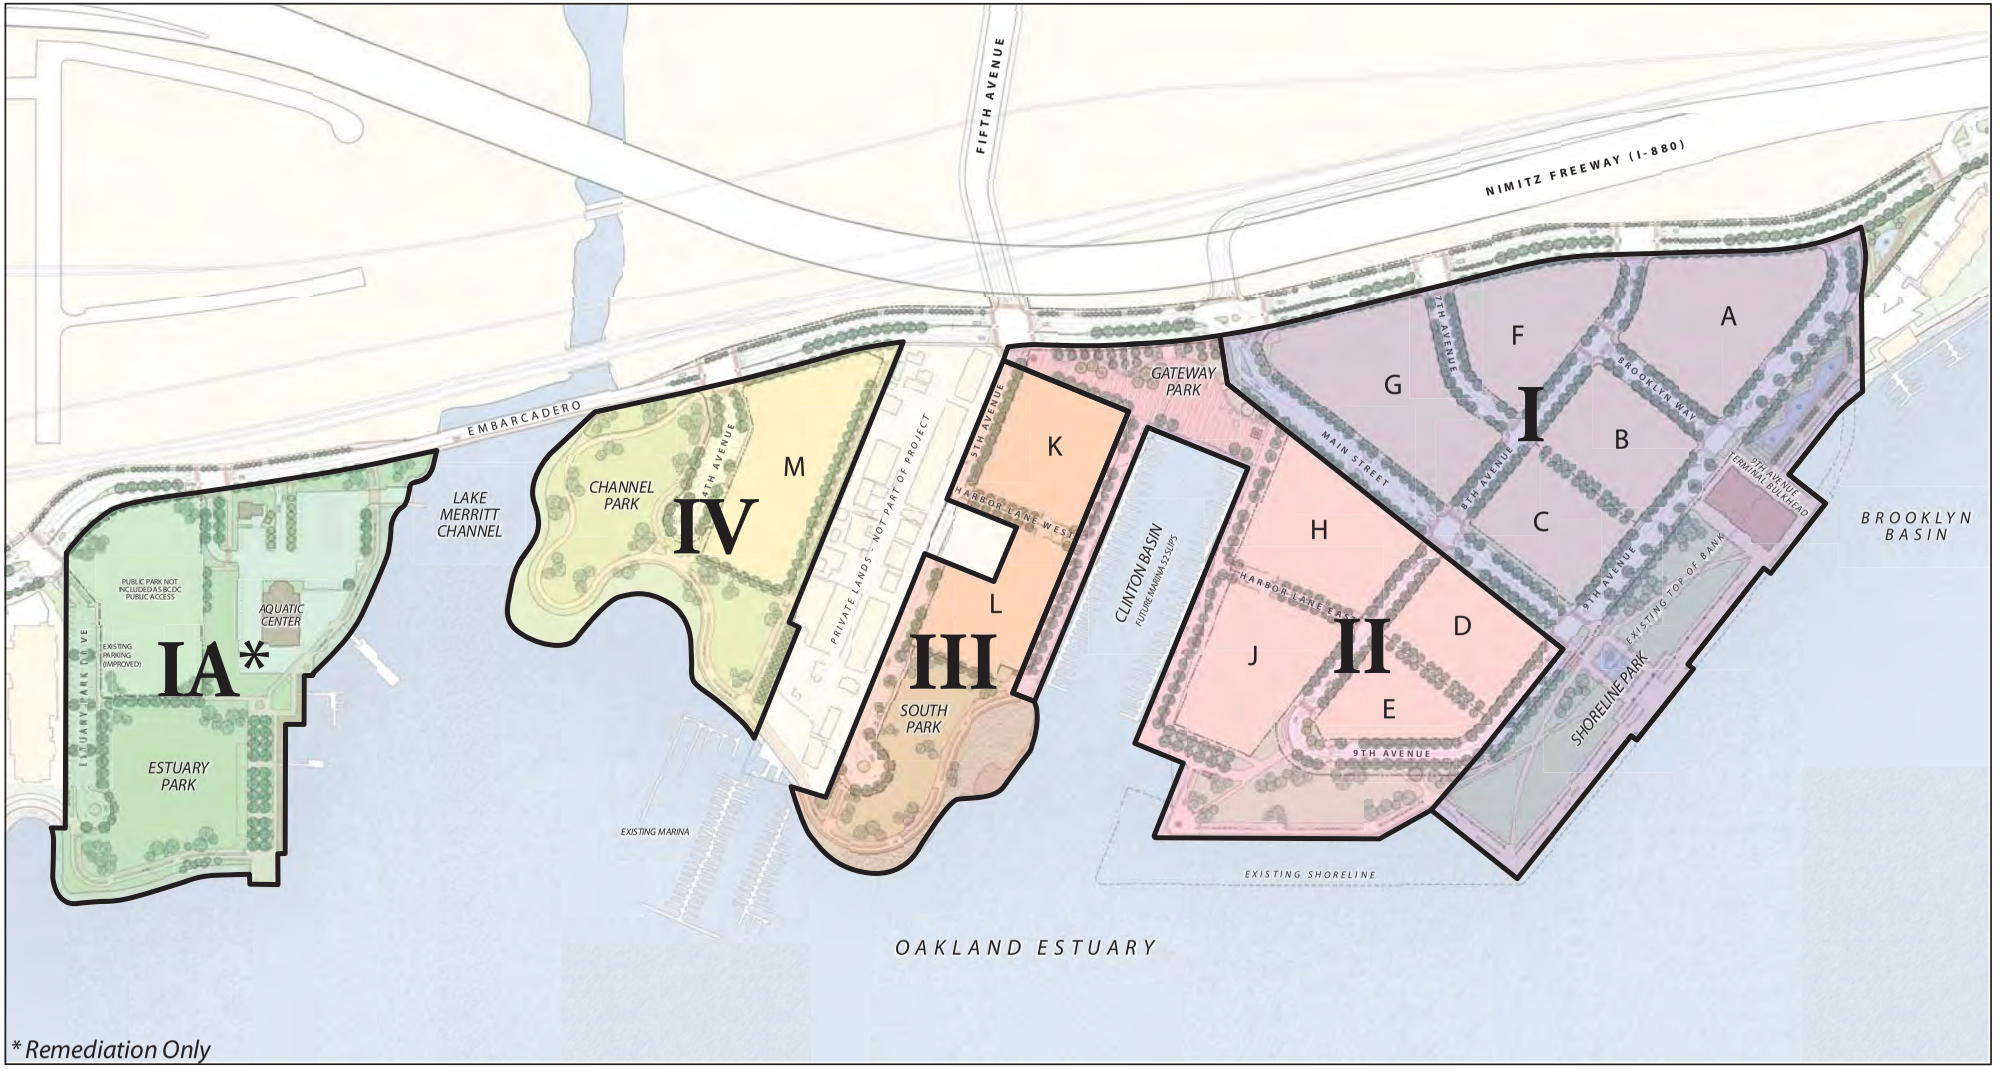

ROMA Design Group

PHASING PLAN

BCDC COMMISSION HEARING SUBMITTALS • DECEMBER 3, 2010

EXHIBIT I