EXHIBIT A

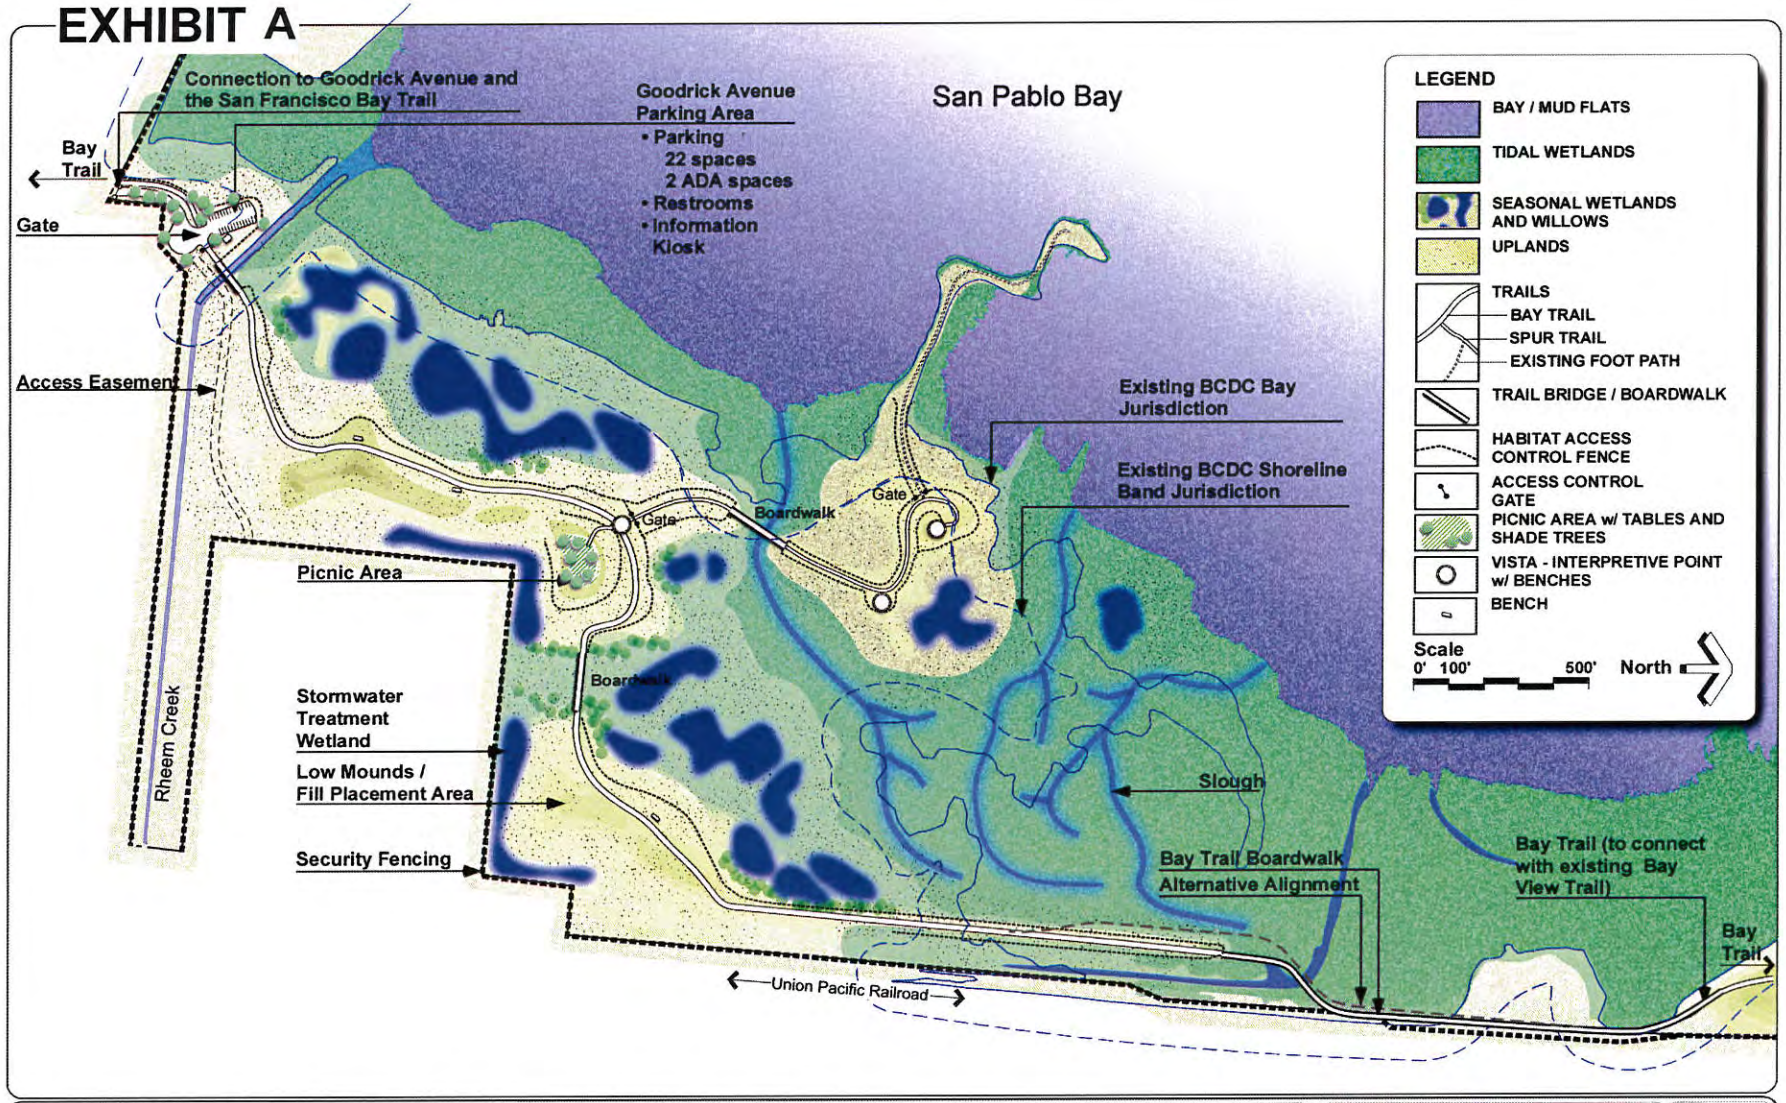

EAST BAY REGIONAL PARK DISTRICT
2950 PERALTA OAKS COURT, OAKLAND, CA 94605 WWW.EBPARKS.ORG 888-327-2757
PROJECT NO. ____ APPROVED DESIGN ____
CONTRACT NO. ____ APPROVED OPERATIONS ____

BREUNER MARSH RESTORATION AND PUBLIC ACCESS PROJECT
POINT PINOLE REGIONAL SHORELINE

ILLUSTRATIVE SITE PLAN

QUESTA ENGINEERING CORP. wra ENVIRONMENTAL CONSULTANTS

The drawing is for planning purposes only. Program information, scale, location of areas, and other information shown are subject to field evaluation and modification

Size D | Project | Scale 1:150 | Date 2/27/14 | Sheet