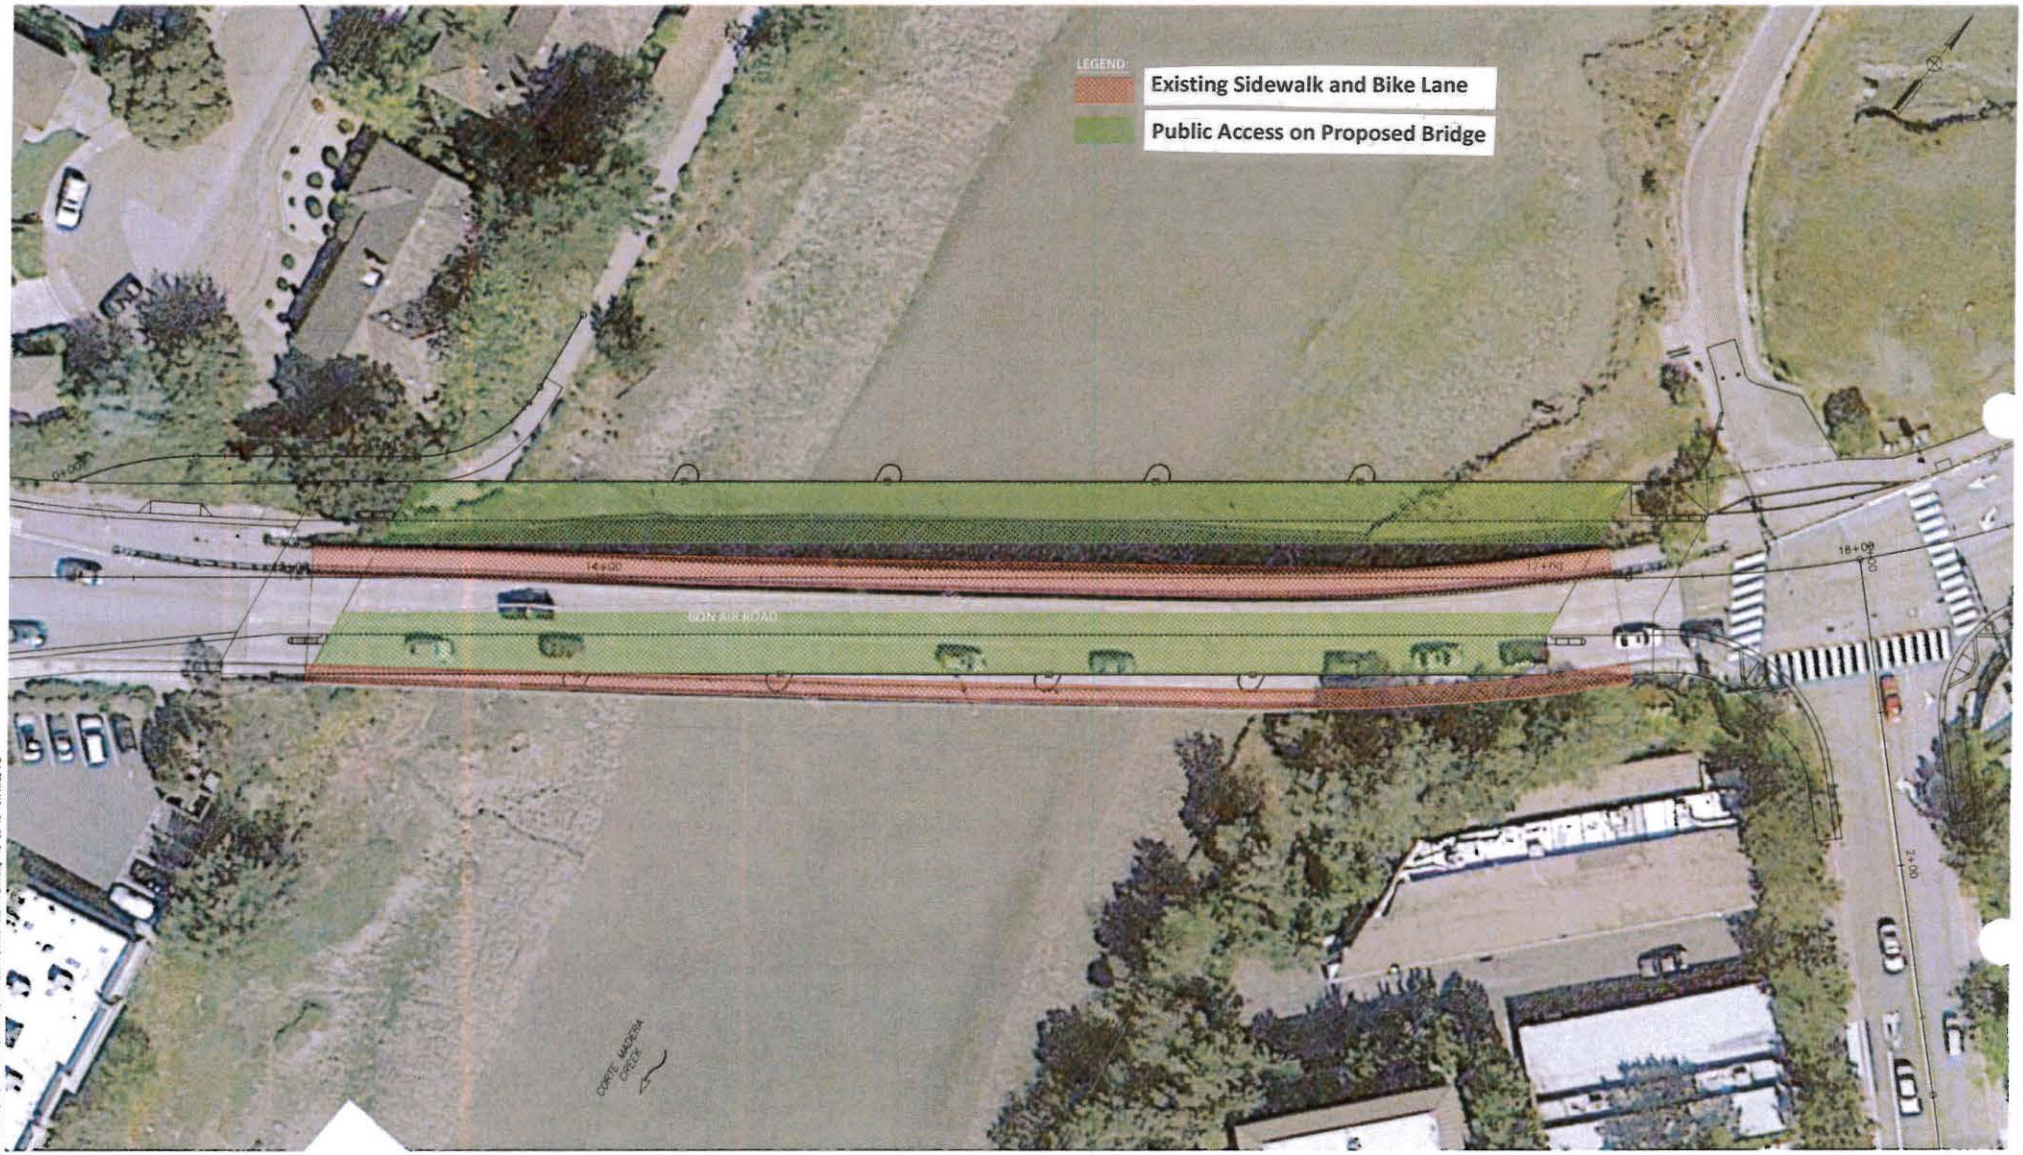

REVISIONS						
NO.	DESCRIPTION	DATE	DESIGNED	DRAWN	CHECKED	

SCALE: H: 1"=20' V: N/A

1" ON ORIGINAL SCALE DRAWING ADJUST SCALED DIMENSIONS IF THIS DOES NOT SCALE AT 1"

CITY OF LARKSPUR
DEPARTMENT OF PUBLIC WORKS

DRAWN BY: DATE: DESIGNED BY: R.C.E. NO. DATE: CHECKED BY: R.C.E. NO. DATE:

PARSONS BRINCKERHOFF
2329 Gateway Oaks Drive
SACRAMENTO, CALIFORNIA 95833
Tele 916-567-2500
Fax 916-923-3517

EXHIBITS FOR:
BON AIR ROAD
BRIDGE REPLACEMENT PROJECT
PUBLIC ACCESS IMPROVEMENTS

FIGURE
SHEET

Exhibit A