RICHMOND-SAN RAFAEL ACCESS IMPROVEMENT PROJECT

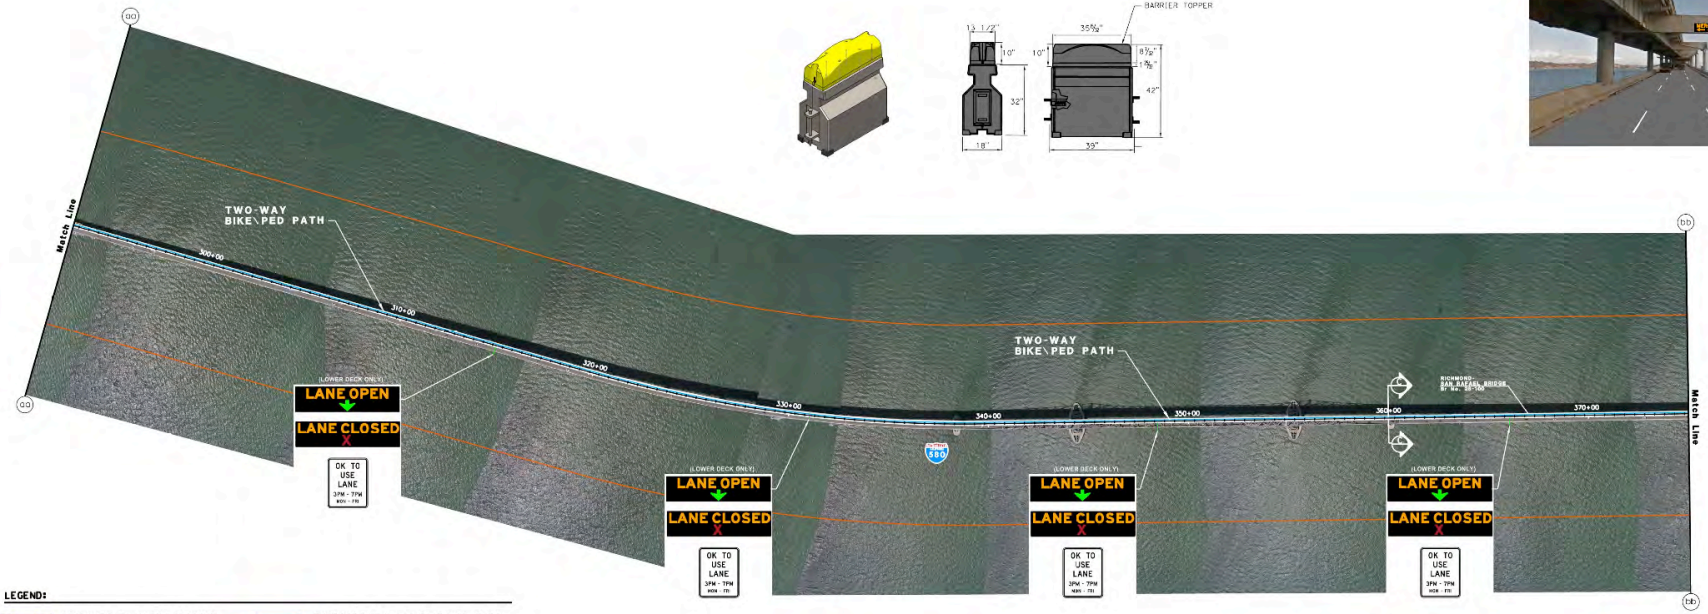

LEGEND:

- PROPOSED CONCRETE BARRIER
- PROPOSED MOVEABLE BARRIER
- PROPOSED VISUAL SCREEN/WALL
- EXISTING RETAINING WALL
- PROPOSED RETAINING WALL
- PROPOSED TWO-WAY BIKE/PED PATH
- APPROXIMATE CALTRANS RIGHT OF WAY
- TSA FENCED AREA
- TWIC BOUNDARY

SCALE: 1" = 200'-0"

BAY AREA TOLL AUTHORITY

HNTB