March 6, 2017 BCDC
DRB Exhibit
Agenda Item No. 4

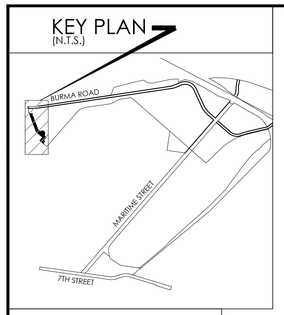

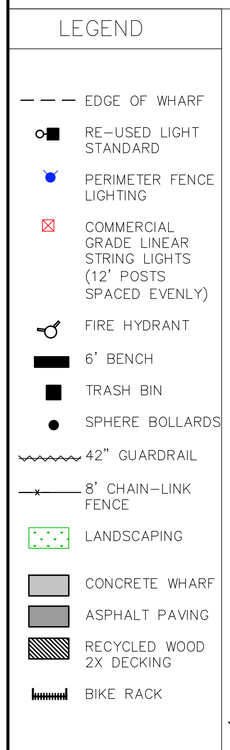

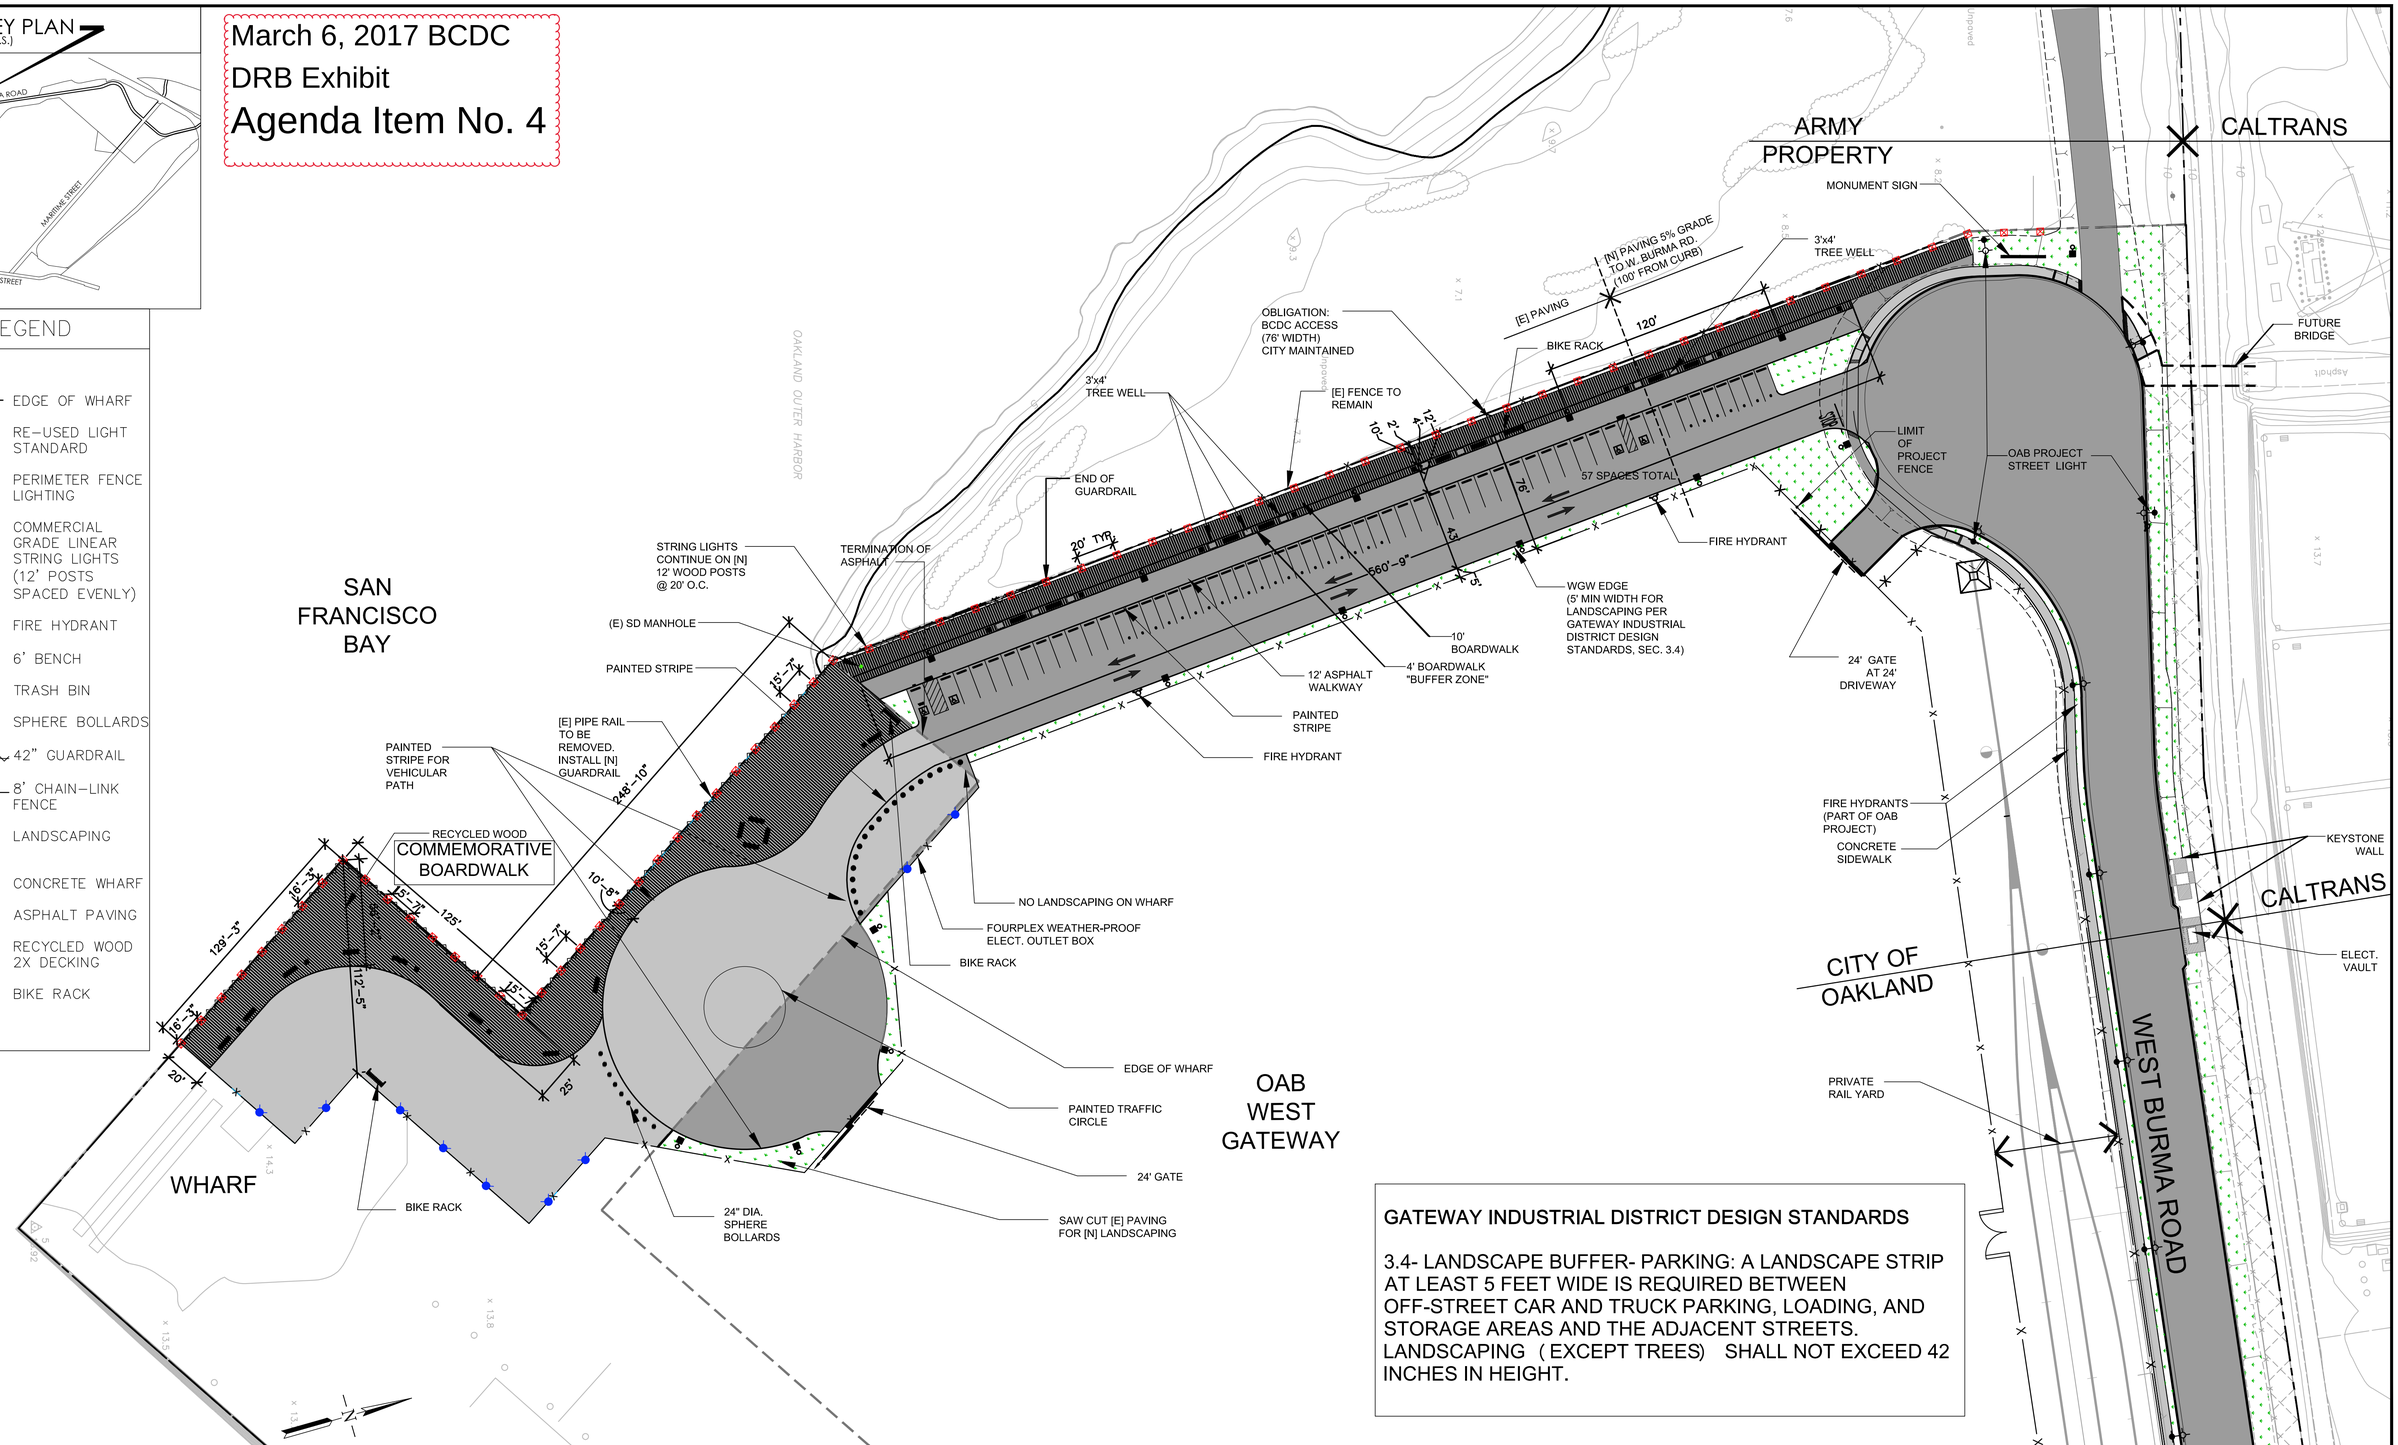

GATEWAY INDUSTRIAL DISTRICT DESIGN STANDARDS

3.4- LANDSCAPE BUFFER- PARKING: A LANDSCAPE STRIP AT LEAST 5 FEET WIDE IS REQUIRED BETWEEN OFF-STREET CAR AND TRUCK PARKING, LOADING, AND STORAGE AREAS AND THE ADJACENT STREETS. LANDSCAPING (EXCEPT TREES) SHALL NOT EXCEED 42 INCHES IN HEIGHT.

Feb 16, 2017 - 2:07pm, Plotted By: vassantib
G:\Cad Files\OAB02\DELIVERABLES\BCDC PUBLIC ACCESS DESIGN REVIEW\2017_ Design Revisions\20170207_ BCDC- SITE PLAN.dwg

OAKLAND GLOBAL
PORT OF OAKLAND
CITY OF OAKLAND
"one vision, one team, one project"

ARCHITECTURAL DIMENSIONS

ARCHITECTURAL DIMENSIONS
JAMES HEILBRONNER
510-463-8300
300 FRANK H. OGAWA PLAZA, SUITE 375
OAKLAND, CA 94612

PROJECT INFO.
SITE PLAN
OAKLAND ARMY BASE
CITY OF OAKLAND, ALAMEDA COUNTY, CALIFORNIA

CAT. NO	AD-0819.03
INV. NO.	34846

REV	DATE	COMMENT

JOB NO.	OAB02
SCALE:	1" = 40'-0"
DATE:	02/17/2017
DRAWN BY:	V. BRIBIESCA
CHECKED BY:	J. WONG

DRAWING NO.
DR-1.1
SHEET 3 OF 13