PROJECT SITE MAP

SHEET INDEX

SHEET	DRAWING TITLE
EX-01	PROJECT INFORMATION
EX-02	PROPOSED SITE PLAN
EX-03	PROPOSED SECTIONS
EX-04	EXTERIOR ELEVATIONS (NORTH AND SOUTH)
EX-05	EXTERIOR ELEVATIONS (EAST AND WEST)
EX-06	RENDERING- NORTH VIEW
EX-07	RENDERING- SOUTH VIEW
EX-08	PRELIMINARY LANDSCAPE PLAN
EX-09	PRELIMINARY LANDSCAPE PLAN- COLOR
EX-10	ENLARGED SHORELINE PLANTING PLAN
EX-11	PROPOSED PUBLIC ACCESS/ OPEN SPACE
SP-1	SITE PHOTOS

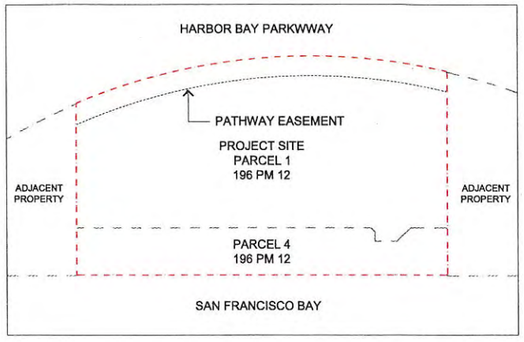

EASEMENTS

VICINITY MAP

ARCHITECT:
nKLOSURES, Inc.
Tel: 323.309.7334
Email:info@nKLOSURES.com

RAM HOTELS
P.O.BOX 52098
AMARILLO, TX 79159

HARBOR BAY HOTEL
2350 HARBOR BAY PARKWAY, ALAMEDA
APRIL 14, 2016

PROJECT NORTH

PROJECT INFORMATION

EXHIBIT
A

No copies, reproductions or electronic manipulation of any portion of these drawings in whole or in part are to be made without the express written permission from nKLOSURES, Inc. All content in these drawings (including concepts, designs & logo) are the property of nKLOSURES, Inc.

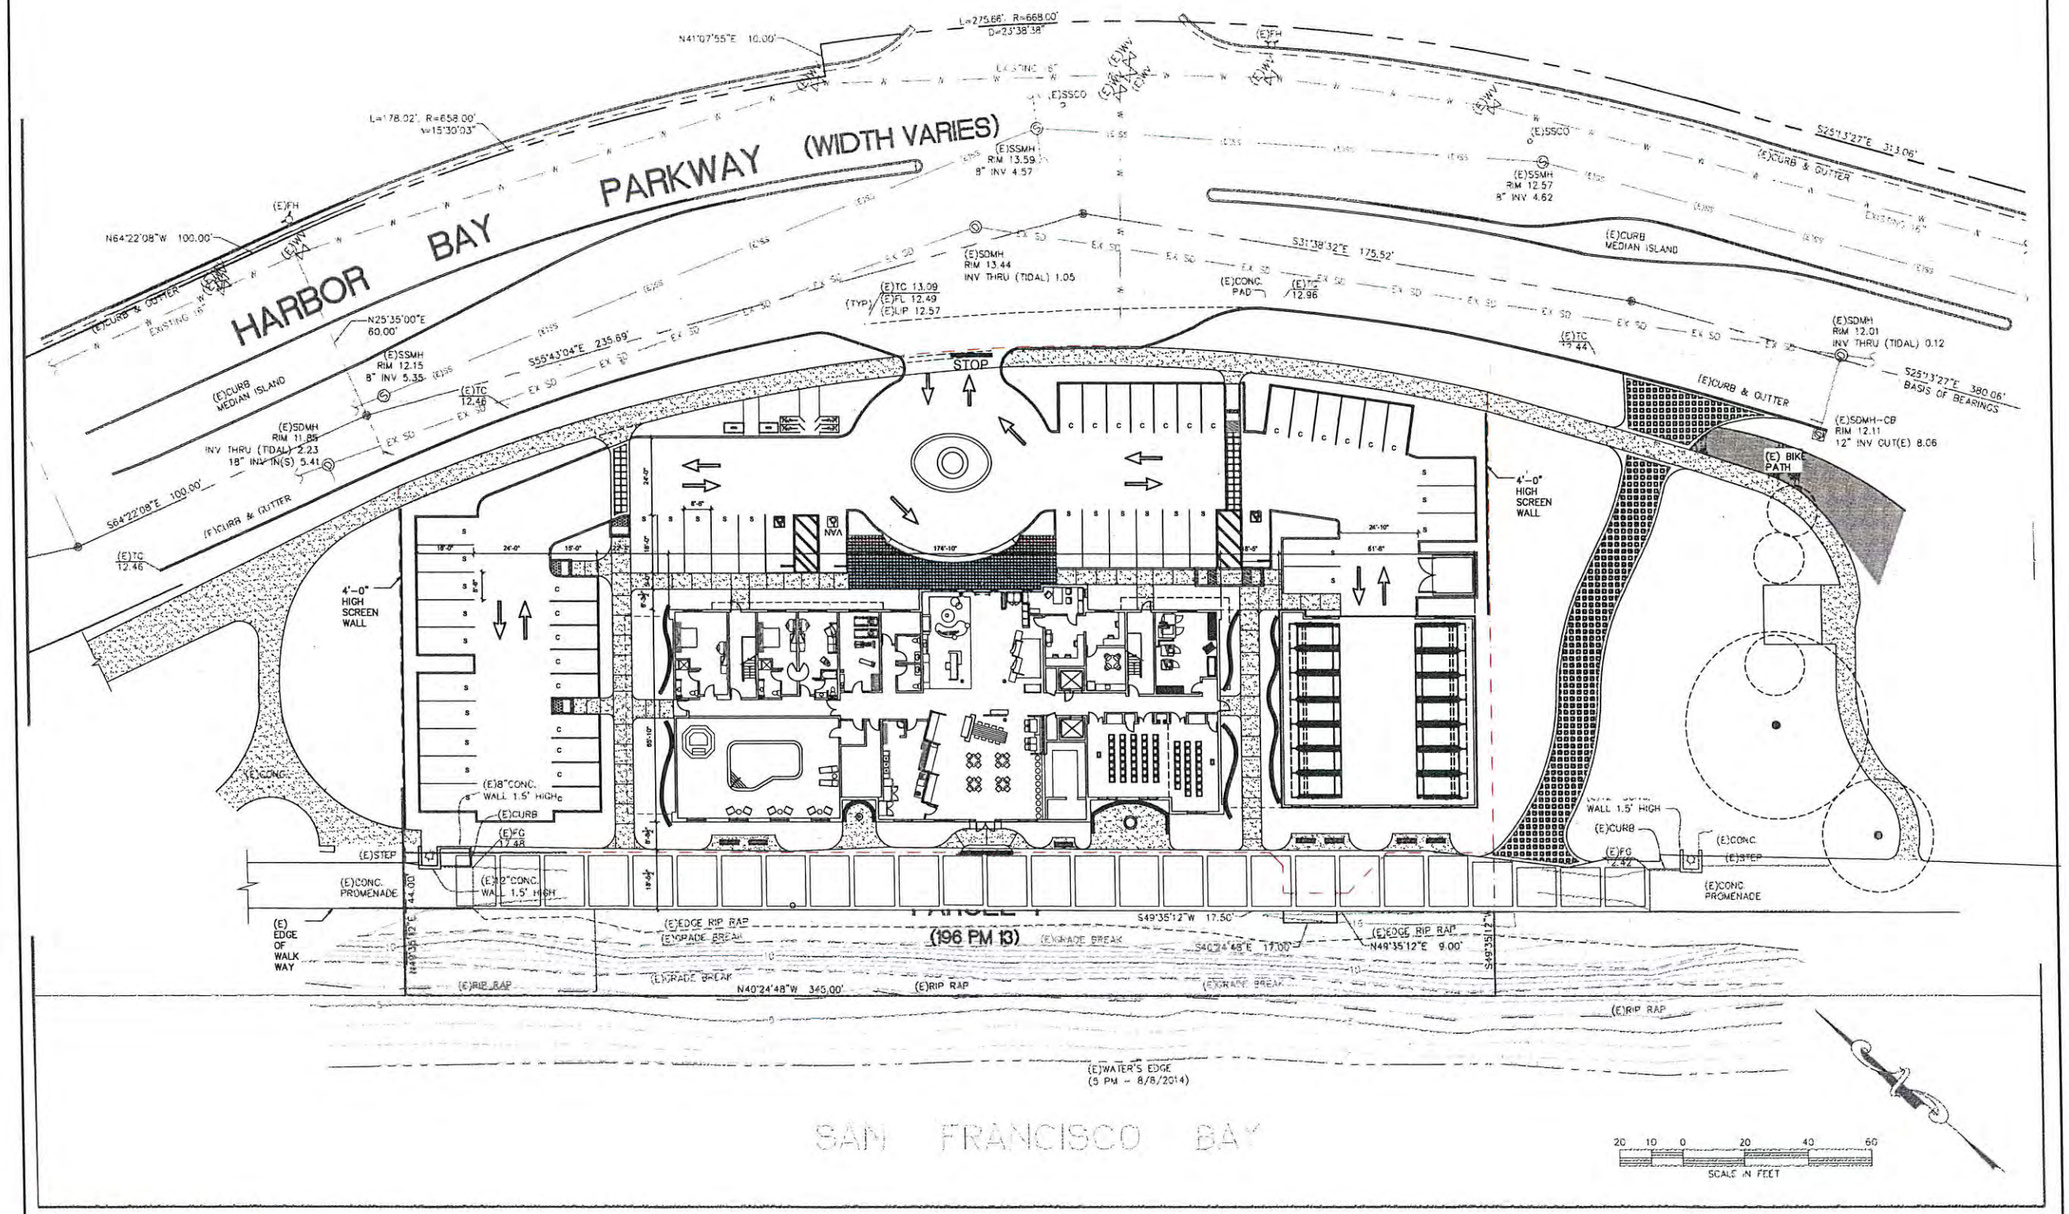

ARCHITECTURAL DIMENSIONS	300 Frank H. Ogawa Plaza, Suite 375 Oakland, CA 94612 TEL. 510.463.8300 • FAX. 510.463.8395	PROJECT INFO.	**Fairfield Inn Alameda** **Alameda, CA**	SITE PLAN	JOB NO. TUL05 DATE. 07.29.16	EXHIBIT B

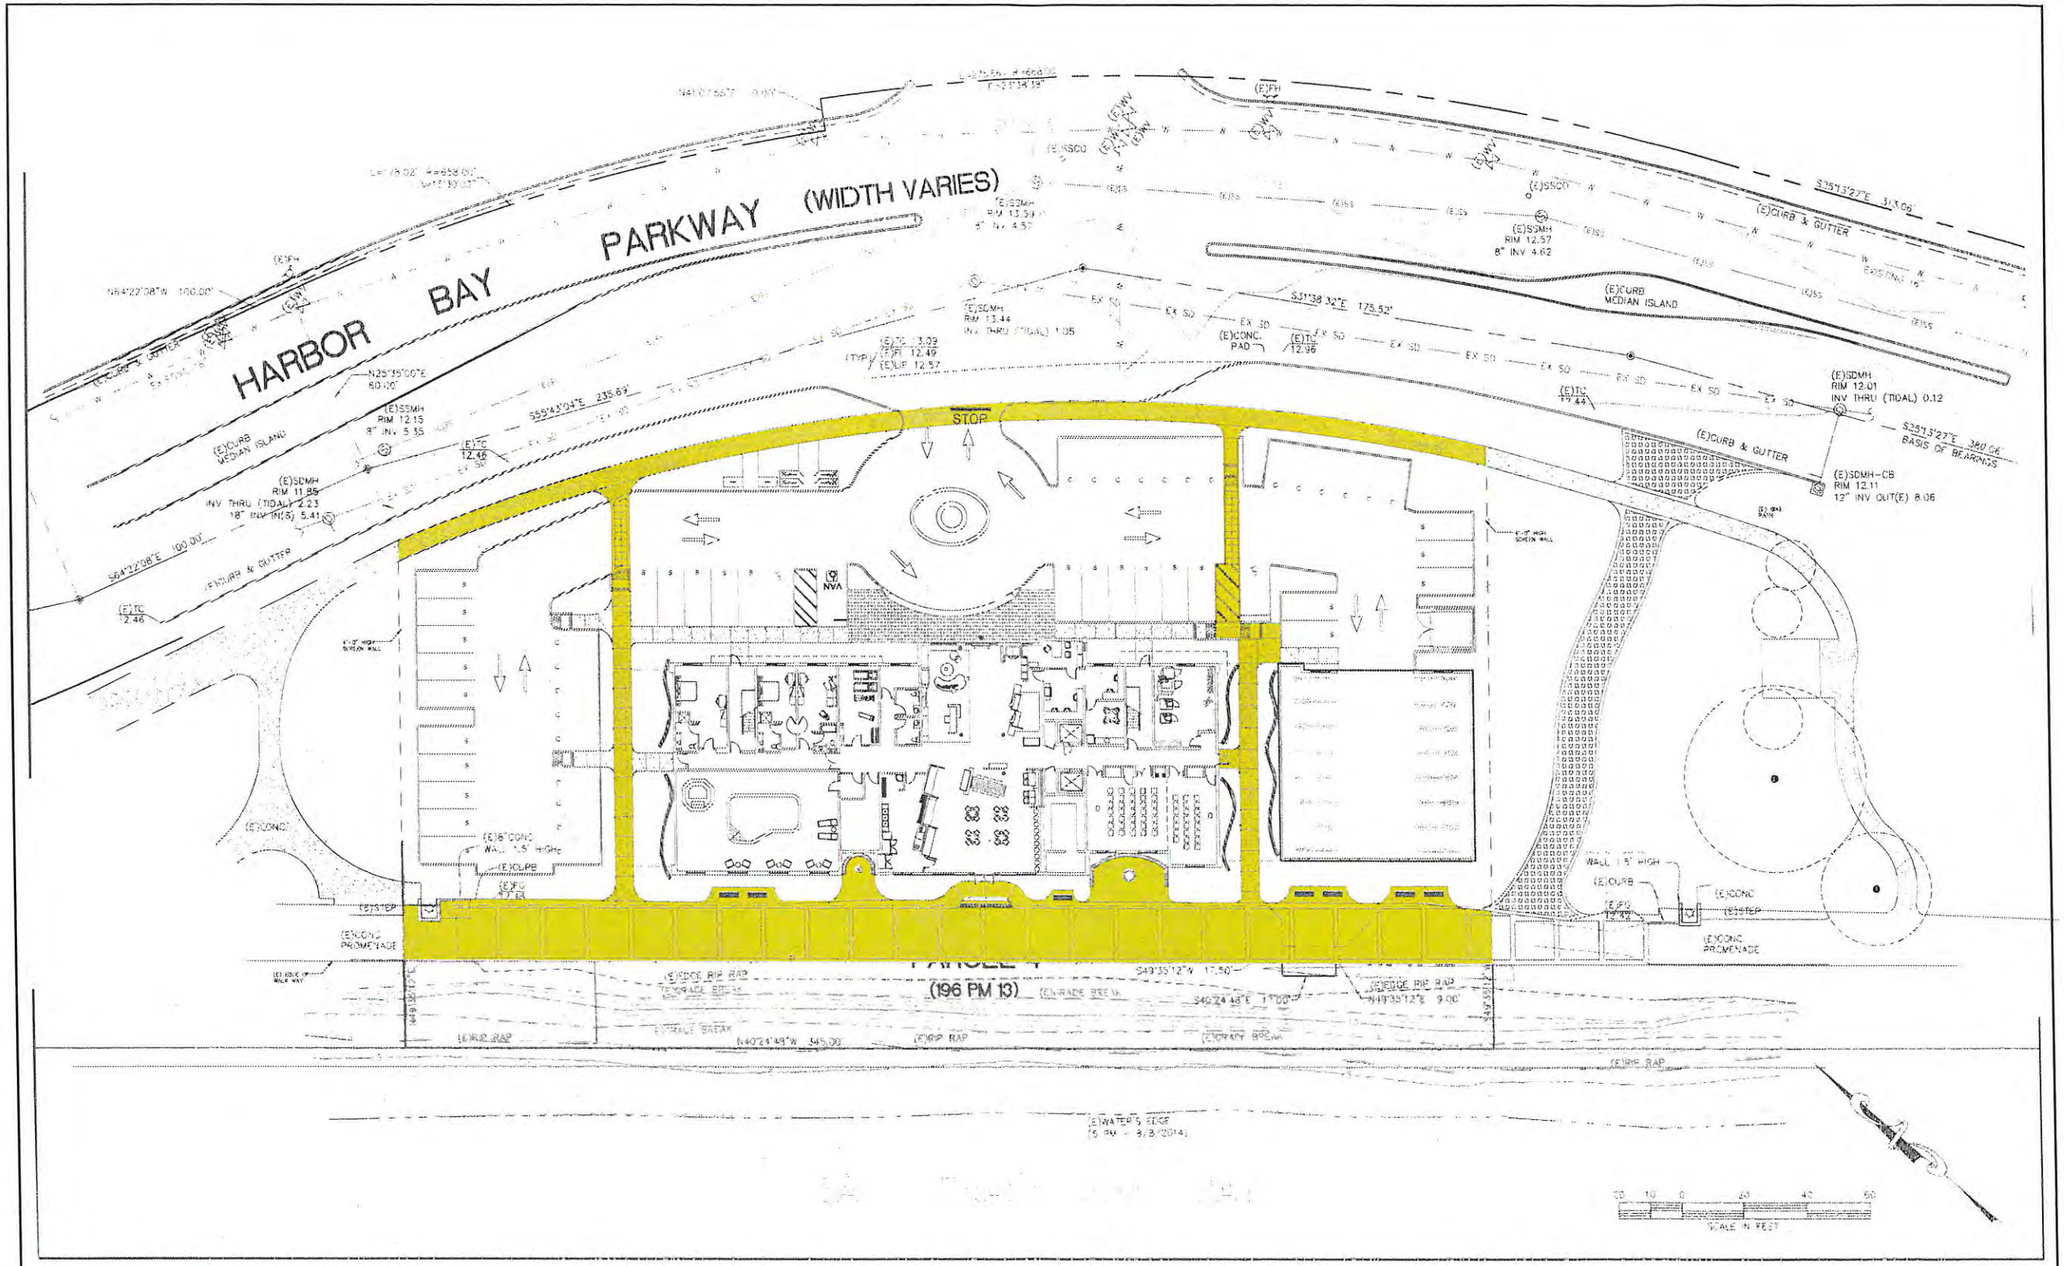

ARCHITECTURAL DIMENSIONS	300 Frank H. Ogawa Plaza, Suite 375 Oakland, CA 94612 TEL. 510.463.8300 • FAX. 510.463.8395	PROJECT INFO.	**Fairfield Inn Alameda** **Alameda, CA**	SITE PUBLIC ACCESS PLAN	JOB NO. TUL05 DATE. 07.19.16	EXHIBIT C

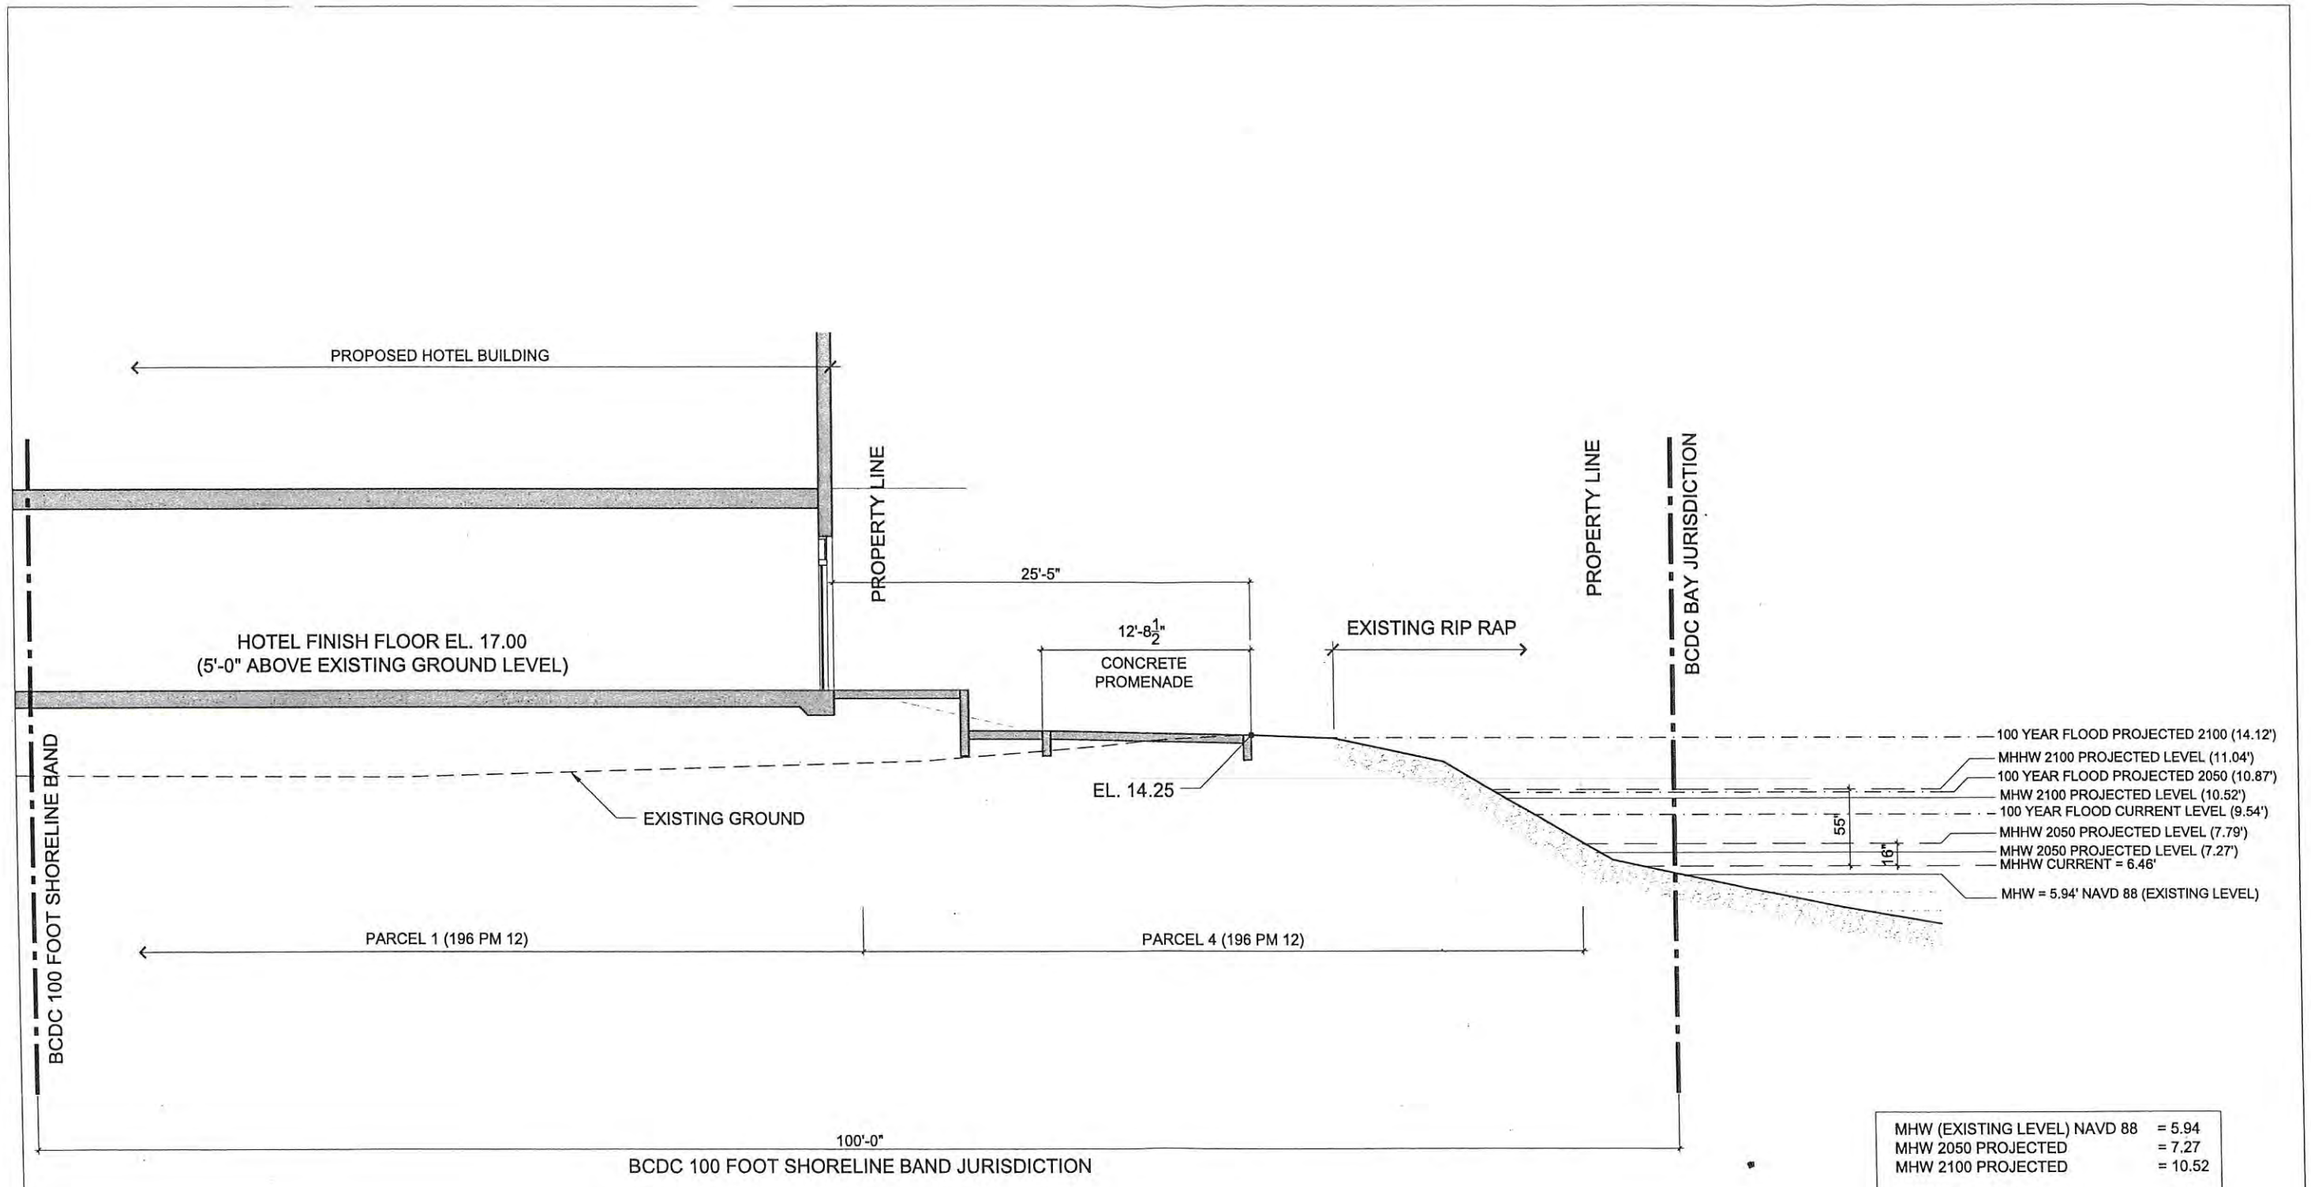

MHW (EXISTING LEVEL) NAVD 88	= 5.94
MHW 2050 PROJECTED	= 7.27
MHW 2100 PROJECTED	= 10.52
MHHW CURRENT	= 6.46
MHHW 2050 PROJECTED	= 7.79
MHHW 2100 PROJECTED	= 11.04
100 YR. FLOOD CURRENT	= 9.54
100 YR. FLOOD PROJECTED 2050	= 10.87
100 YR. FLOOD PROJECTED 2100	= 14.12

ARCHITECT:
nKLOSURES, Inc.
Tel: 323.309.7334
Email:info@nKLOSURES.com

RAM HOTELS
P.O.BOX 52098
AMARILLO, TX 79159

HARBOR BAY HOTEL
2350 HARBOR BAY PARKWAY, ALAMEDA

0' 4' 2' 8'
SCALE: 1/4" = 1'-0"

ENLARGED SECTION

EXHIBIT
D

No copies, reproductions or electronic manipulation of any portion of these drawings in whole or in part are to be made without the express written permission from nKLOSURES, Inc. All content in these drawings (including concepts, designs & logo) are the property of nKLOSURES, Inc.