
Exhibit D: Proposed View Corridors
Peninsula Crossing
BCDC Permit No. 2025.004.00
August 18, 2026

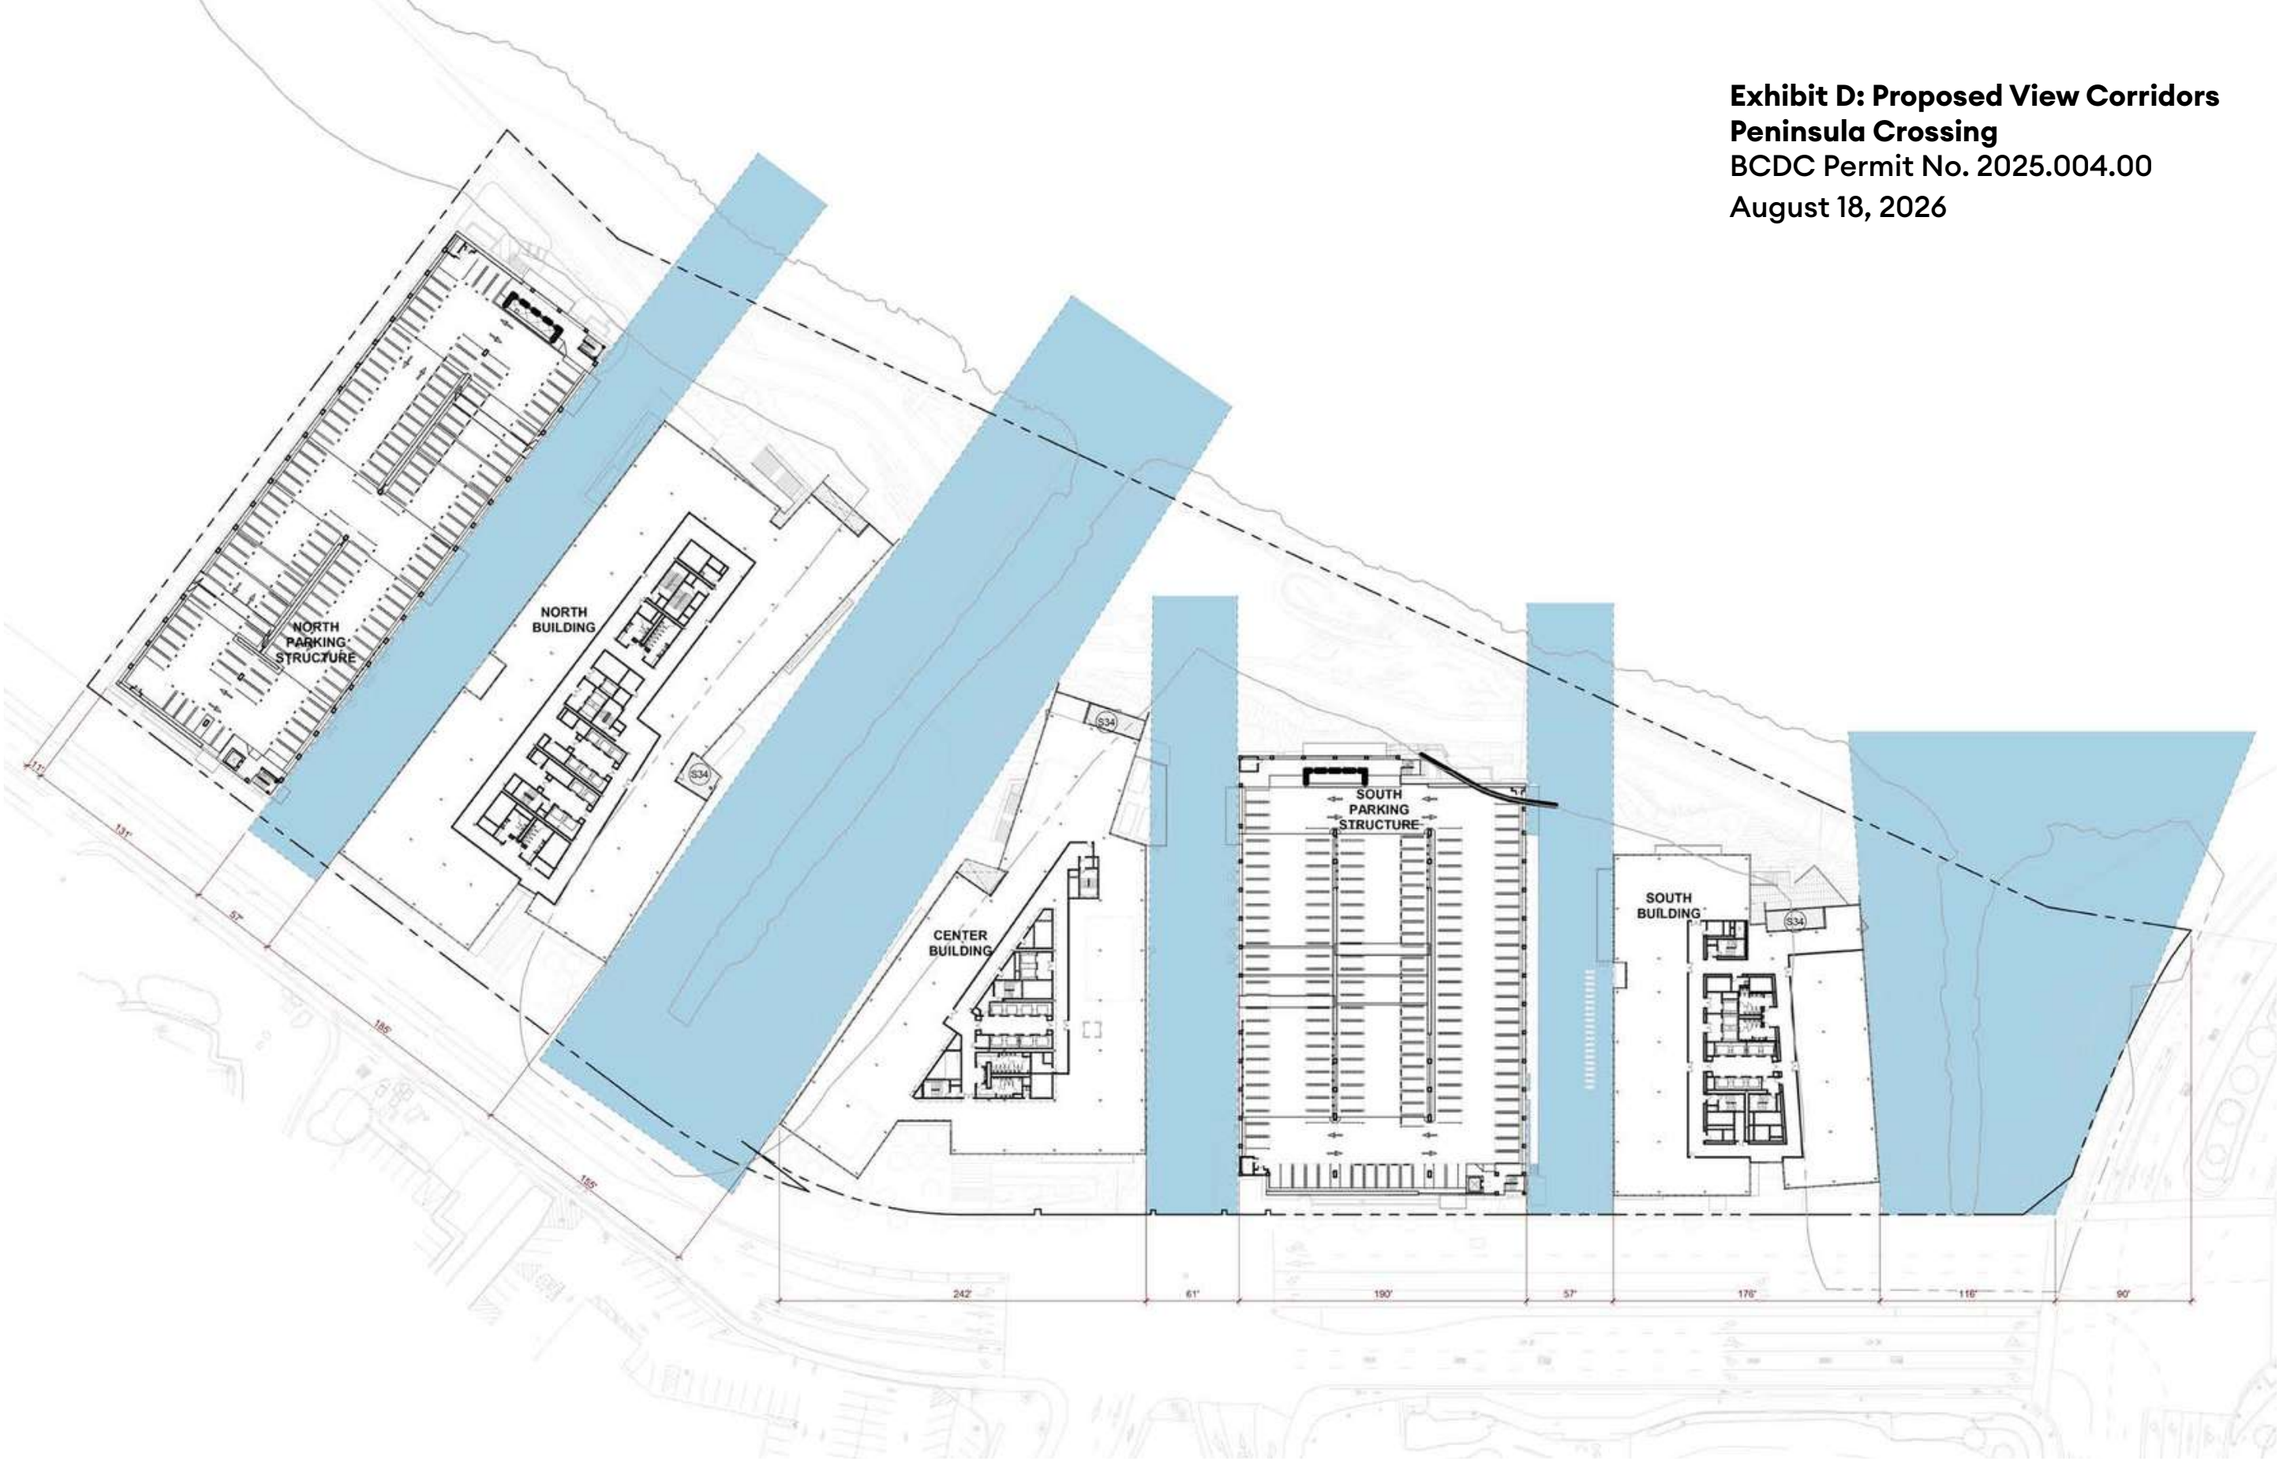

SCALE: 1” = 100’-0”

0’ 100’ 200’