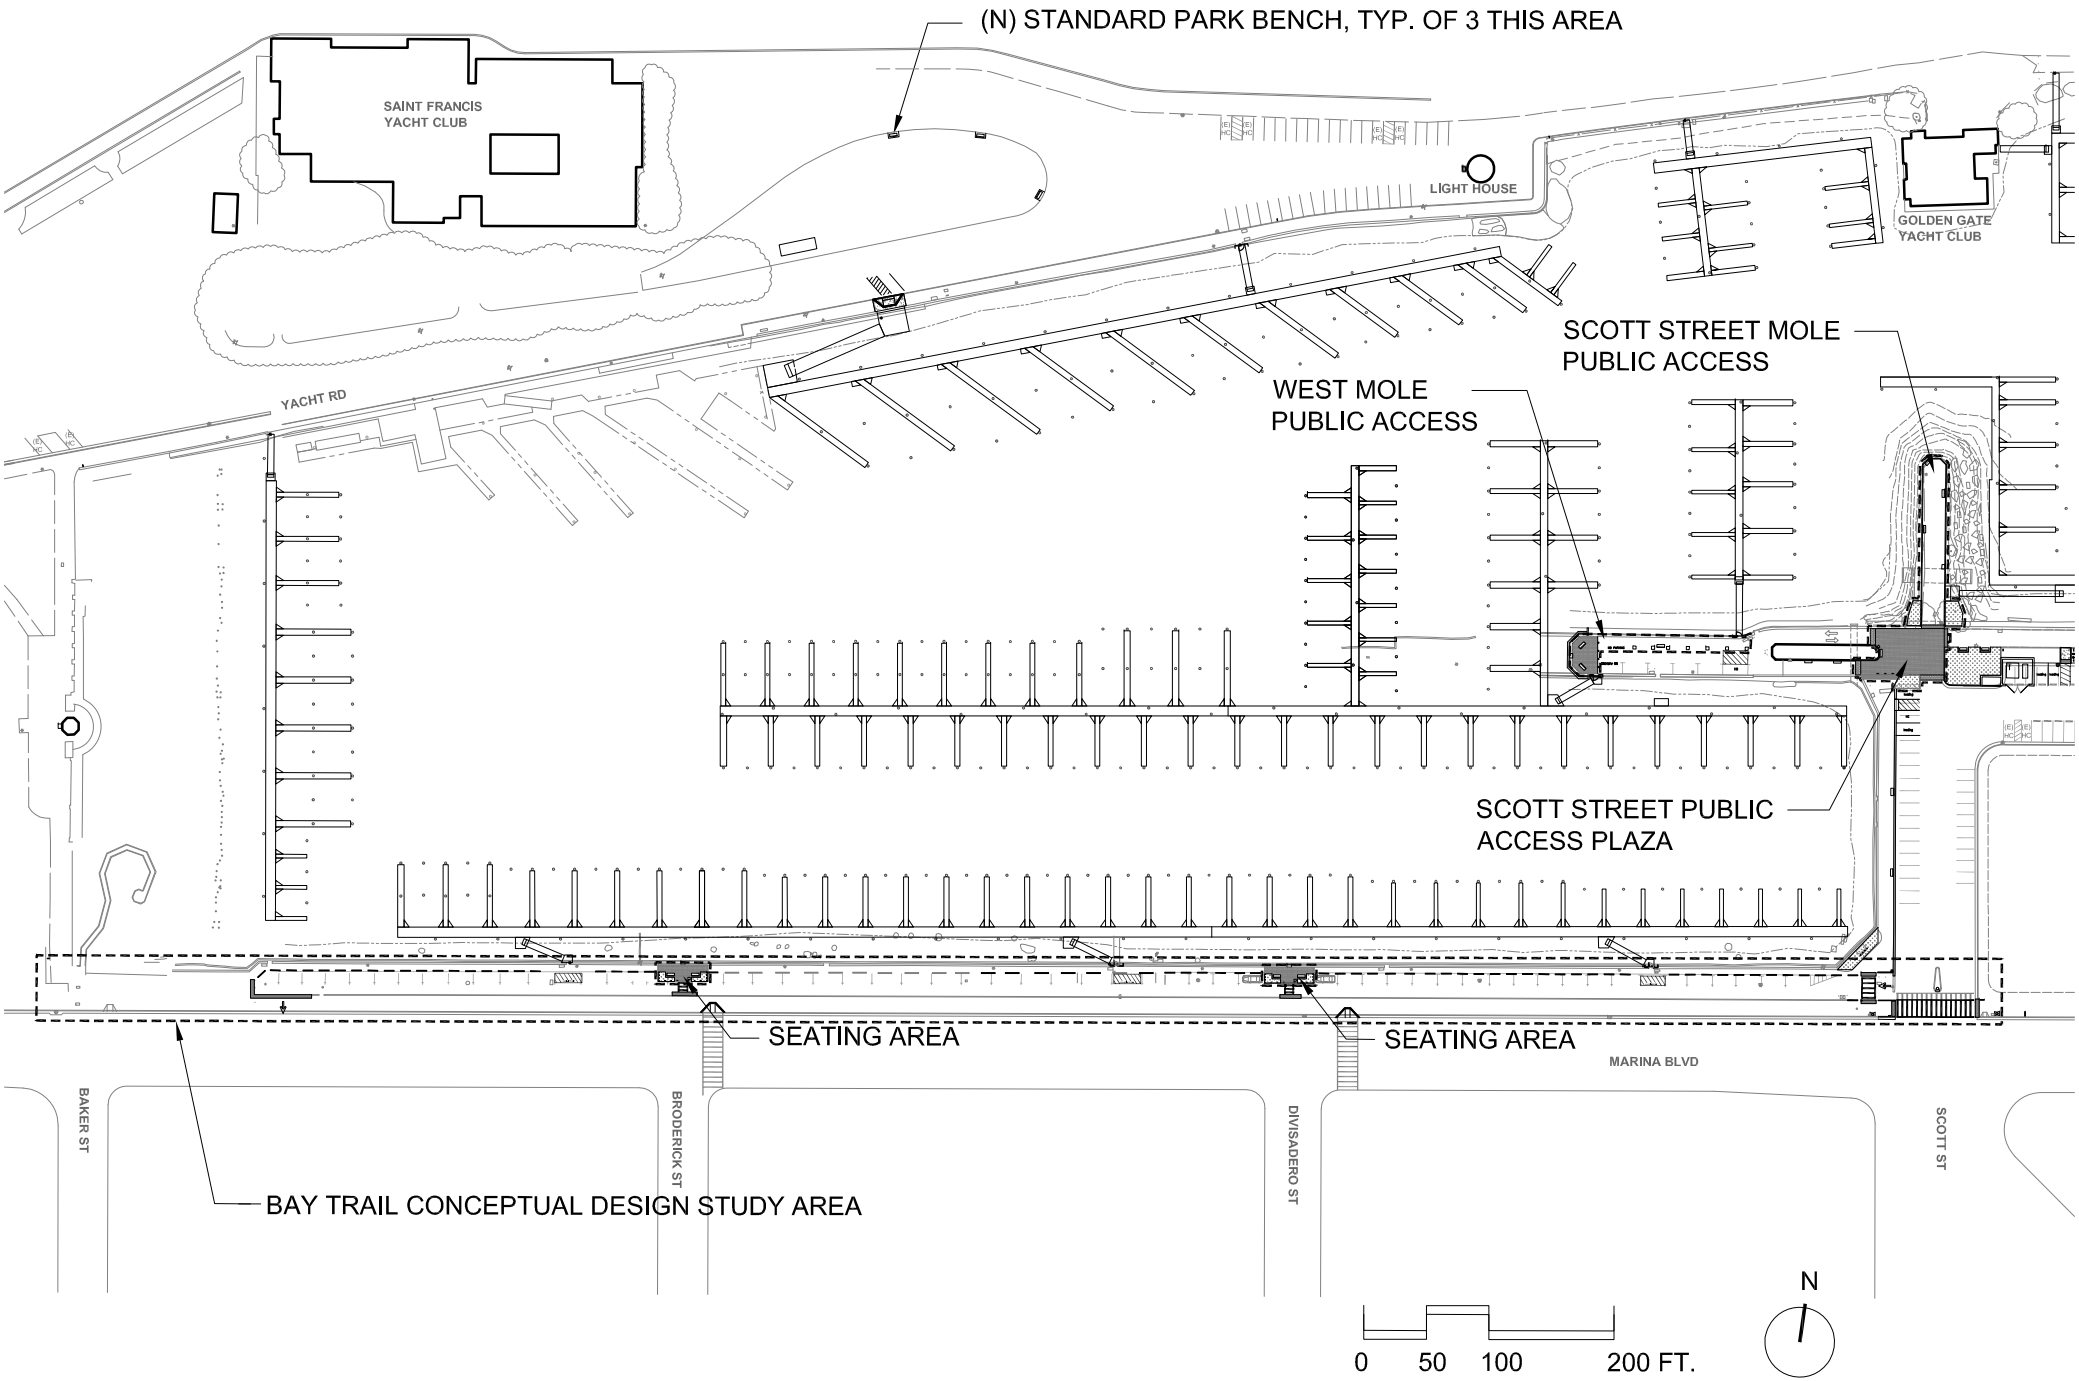


EXHIBIT E - FINAL PUBLIC ACCESS PLAN

SF Marina West Harbor Renovations

October 29, 2010

San Francisco Rec & Parks Department