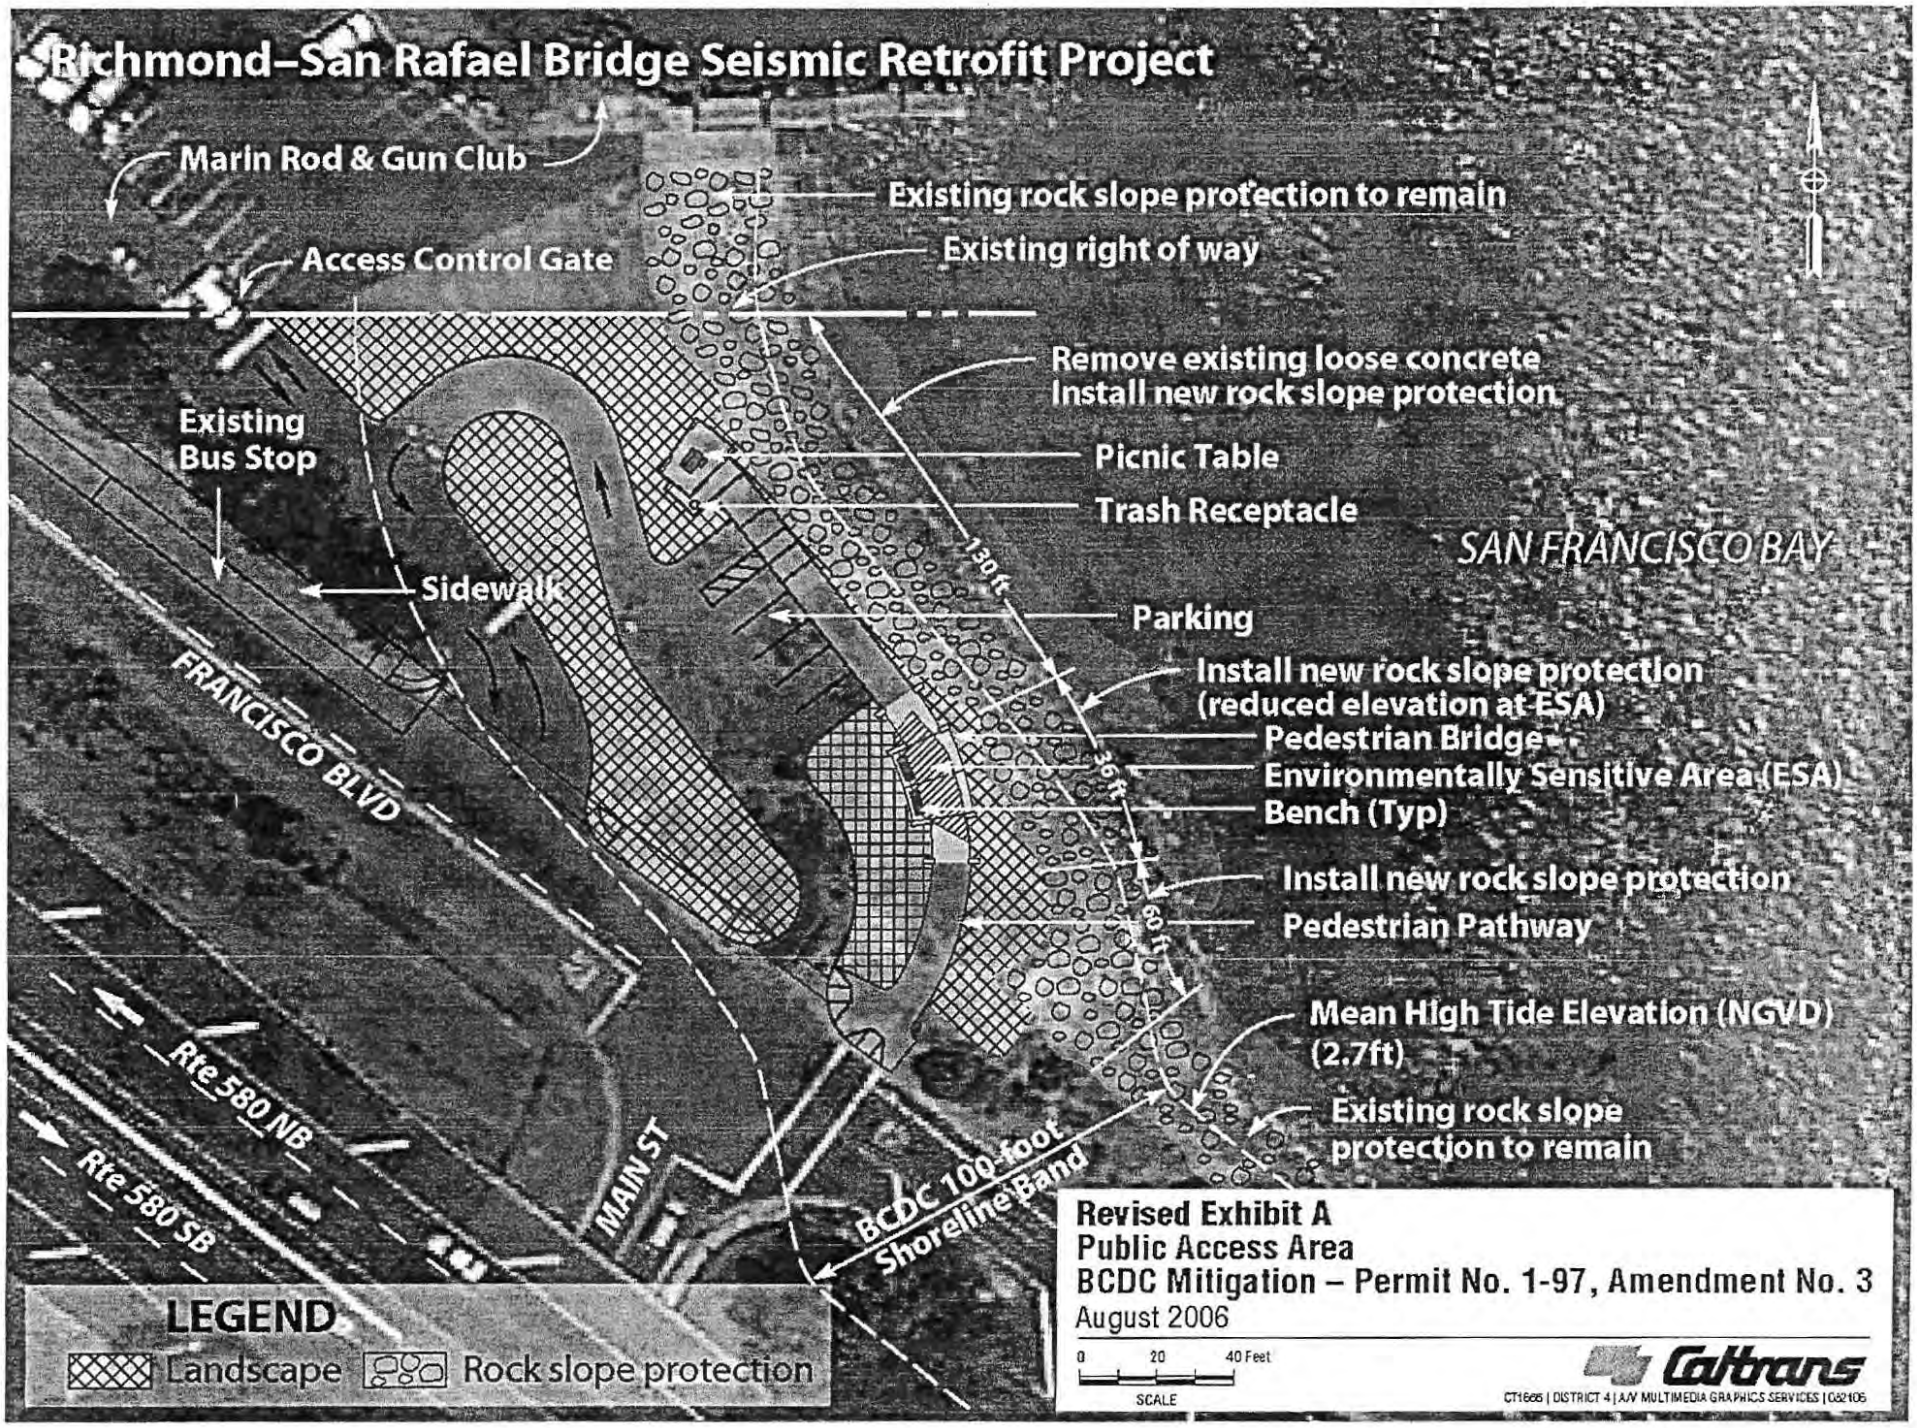
Richmond–San Rafael Bridge Seismic Retrofit Project
Marin Rod & Gun Club
Access Control Gate
Existing rock slope protection to remain
Existing right of way
Remove existing loose concrete
Install new rock slope protection
Existing
Bus Stop
Picnic Table
Trash Receptacle
SAN FRANCISCO BAY
130 ft
Sidewalk
Parking
FRANCISCO BLVD
Install new rock slope protection
(reduced elevation at ESA)
Pedestrian Bridge
36 ft
Environmentally Sensitive Area (ESA)
Bench (Typ)
Install new rock slope protection
60 ft
Pedestrian Pathway
Mean High Tide Elevation (NGVD)
(2.7ft)
Rte 580 NB
Existing rock slope
protection to remain
Rte 580 SB
MAIN ST
BCDC 100-foot
Shoreline Band
LEGEND
Landscape
Rock slope protection
Revised Exhibit A
Public Access Area
BCDC Mitigation – Permit No. 1-97, Amendment No. 3
August 2006
0
20
40 Feet
SCALE
Caltrans
CT1666 | DISTRICT 4 | A/V MULTIMEDIA GRAPHICS SERVICES | 062106