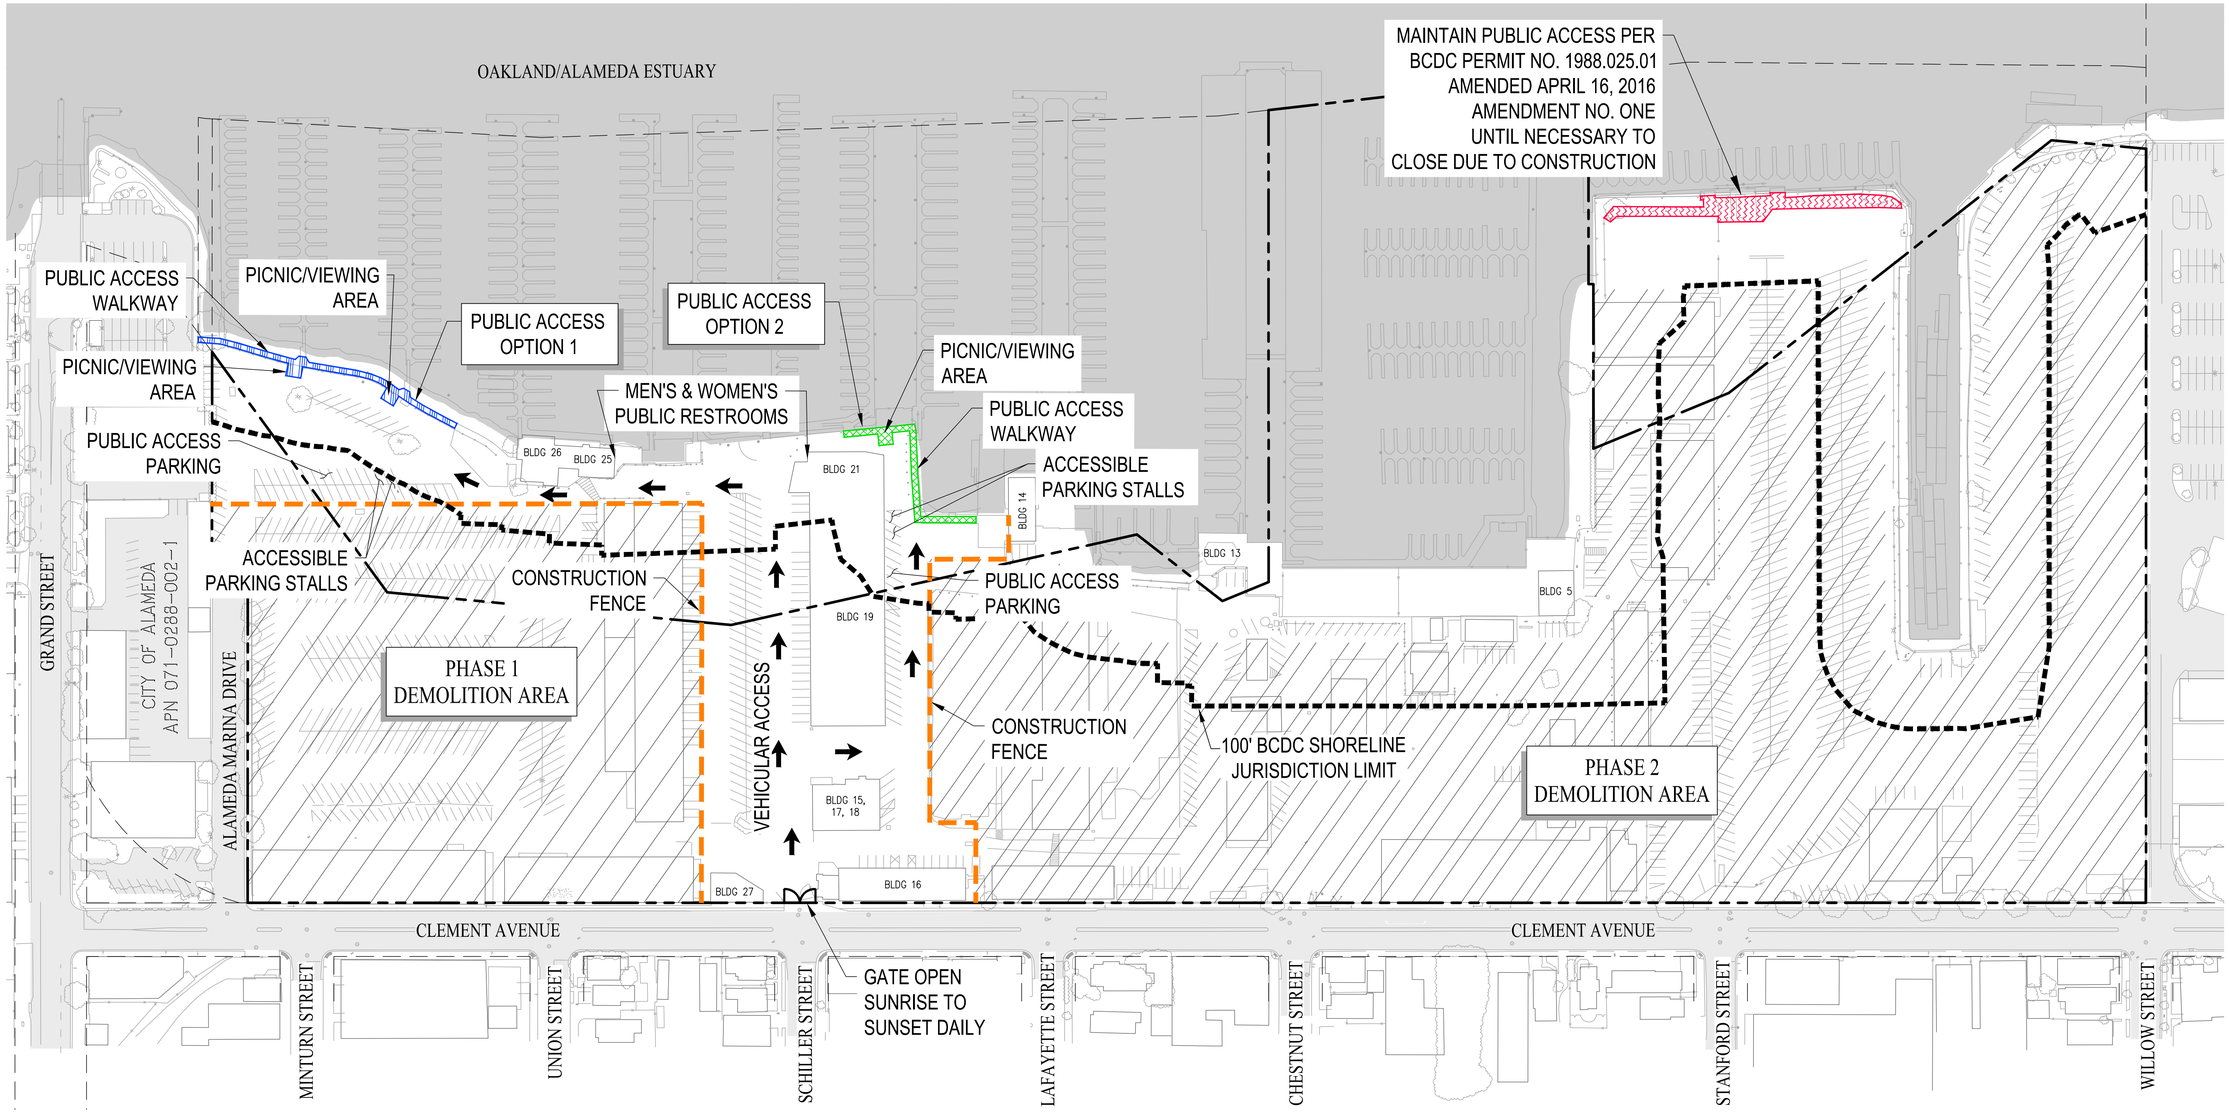

INTERIM PUBLIC ACCESS SITE PLAN

ALAMEDA MARINA

CITY OF ALAMEDA ALAMEDA COUNTY CALIFORNIA

SCALE: 1" = 80' DATE: AUGUST 17, 2020

SCHEDULE:

- PICNIC/VIEWING AREA TO BE MAINTAINED MARCH 1, 2020 - MARCH 1, 2021
- SUBSEQUENT PICNIC/VIEWING AREA AFTER MARCH 1, 2021 TO BE DETERMINED

0 80 160 240

cbg
CIVIL ENGINEERS ▪ SURVEYORS ▪ PLANNERS
SAN RAMON ▪ (925) 866-0322
SACRAMENTO ▪ (916) 375-1877
WWW.CBANDG.COM

G:\2355-000\ACAD\EXHIBITS\XB_INTERIM PUBLIC ACCESS SITE PLAN_COLOR.DWG

EXHIBIT B