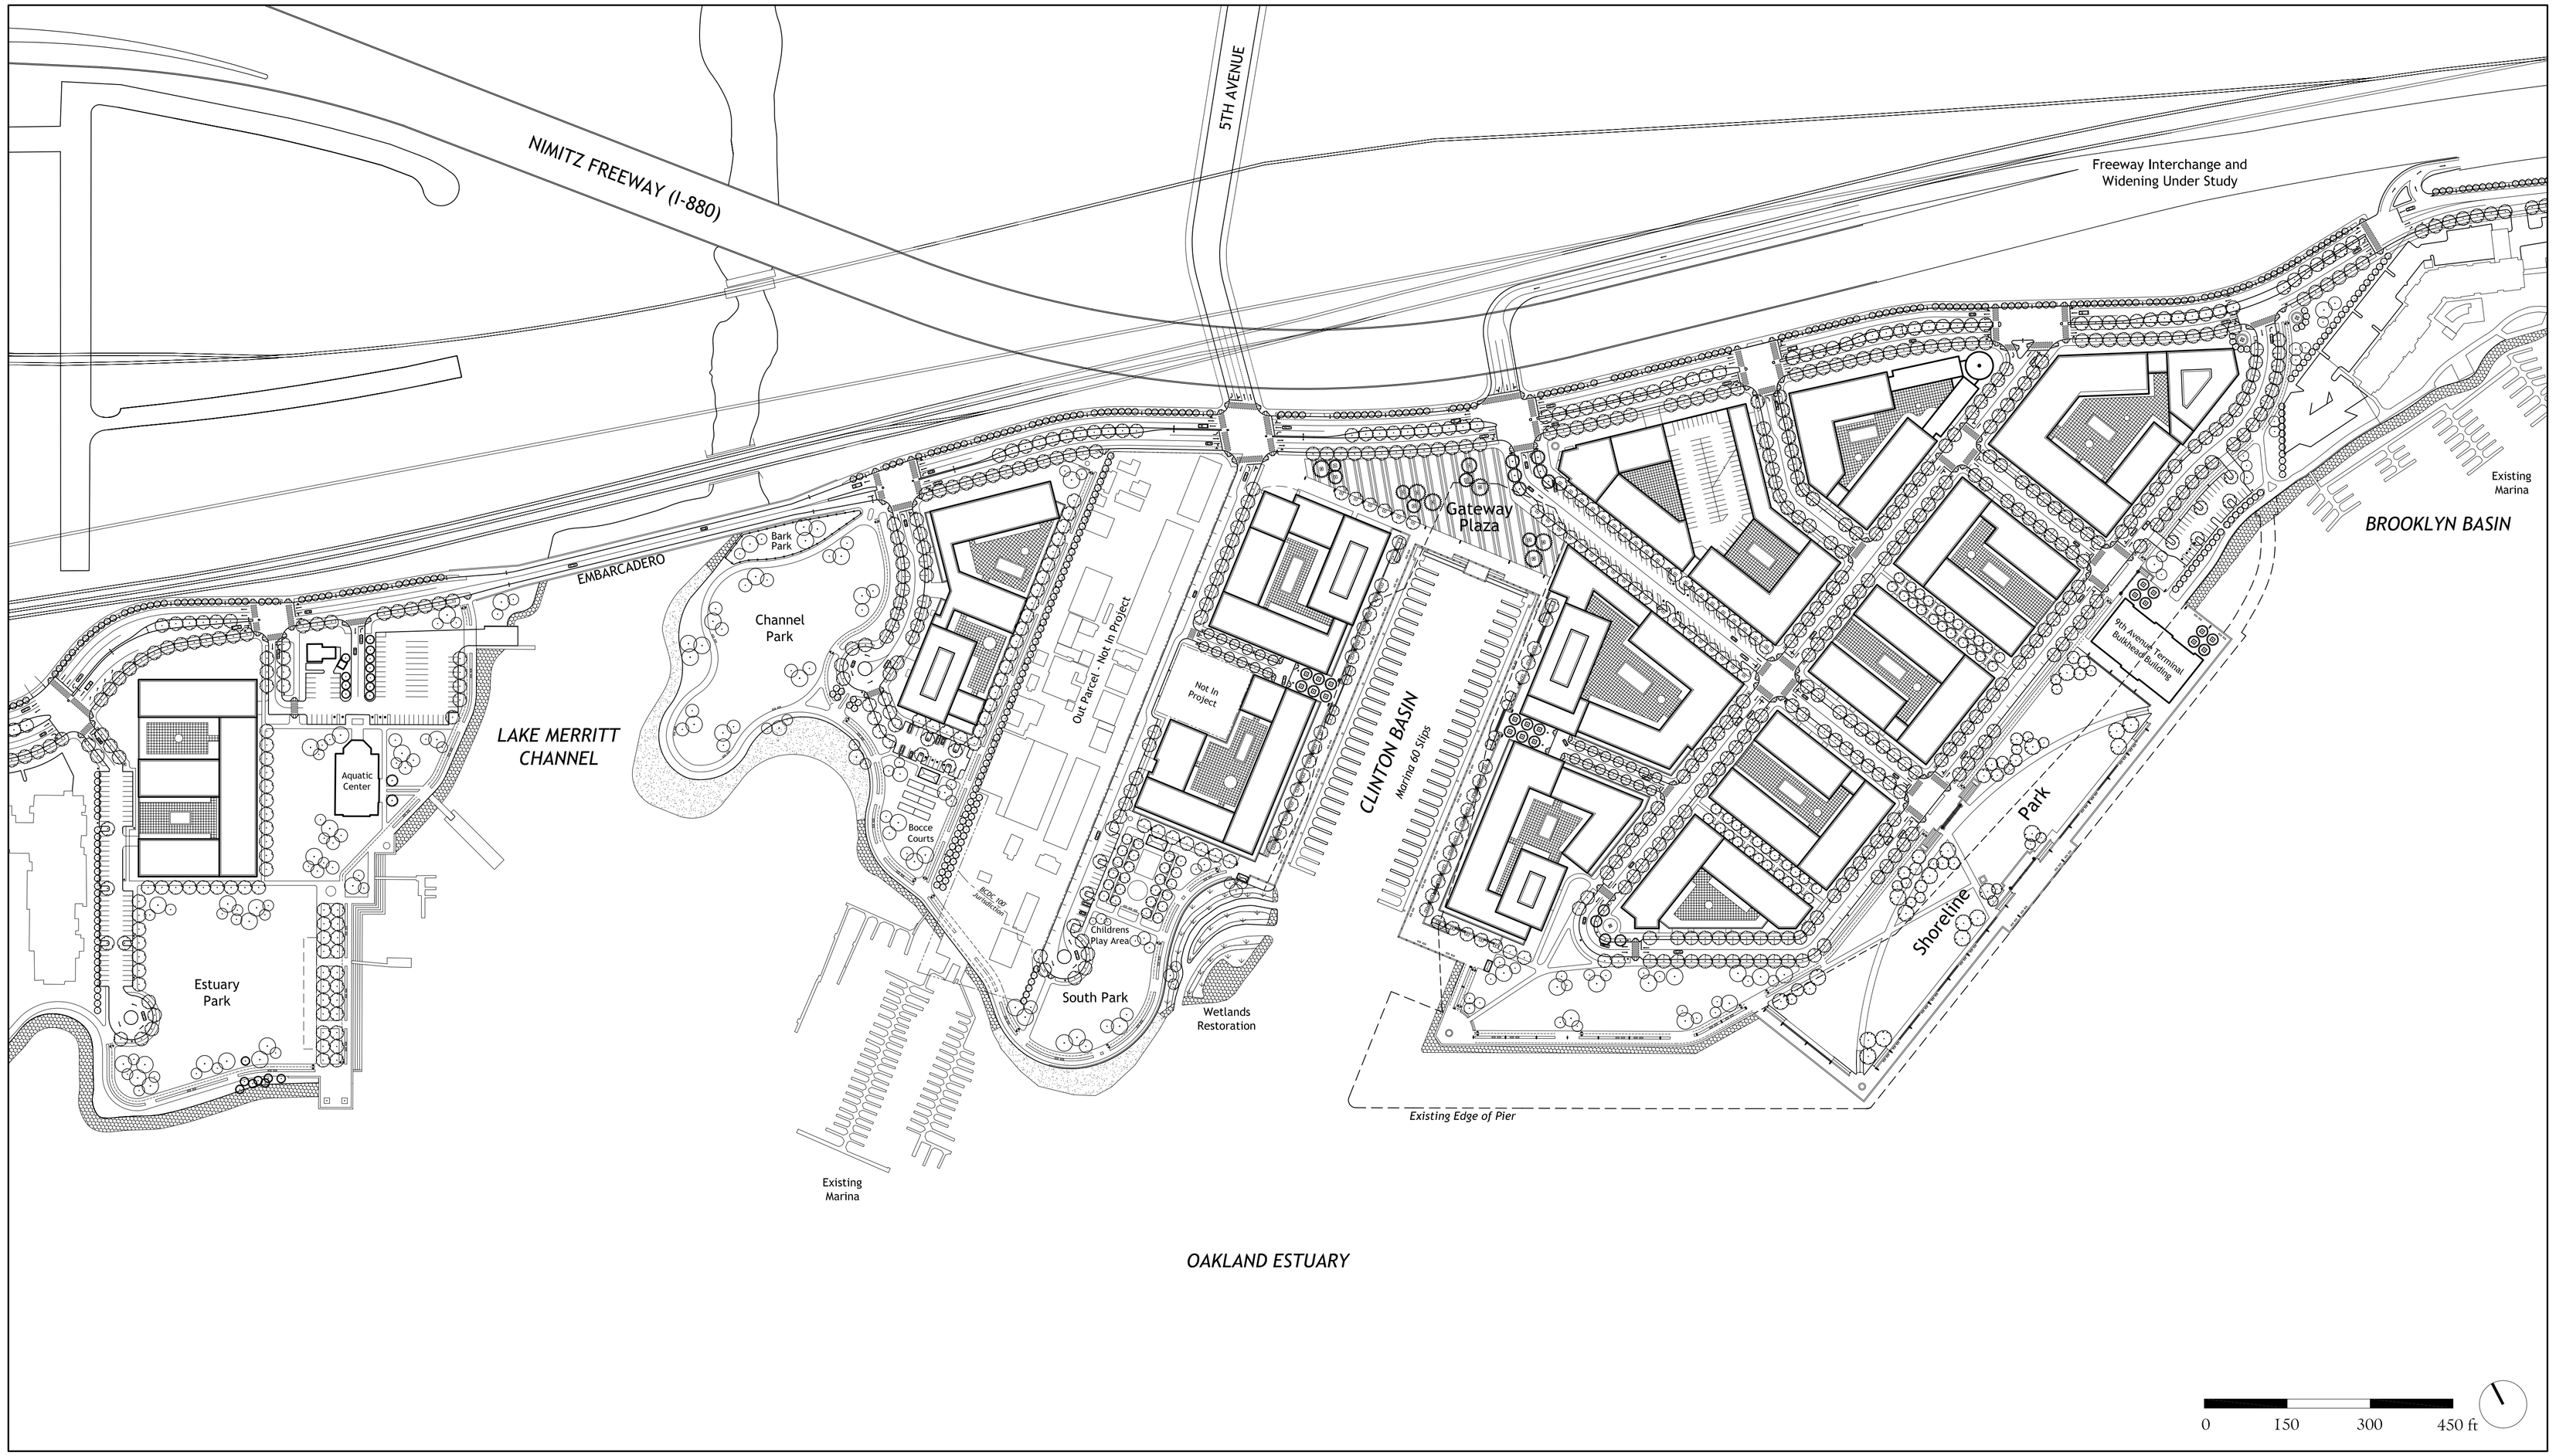

ILLUSTRATIVE DEVELOPMENT PLAN

Brooklyn Basin - Oak to 9th Development Plan

Prepared for Oakland Harbor Partners by ROMA Design Group in association with MVE Architects, Moffatt & Nichol and BKF Engineers

FEBRUARY 2006

SHEET NO.
1.3