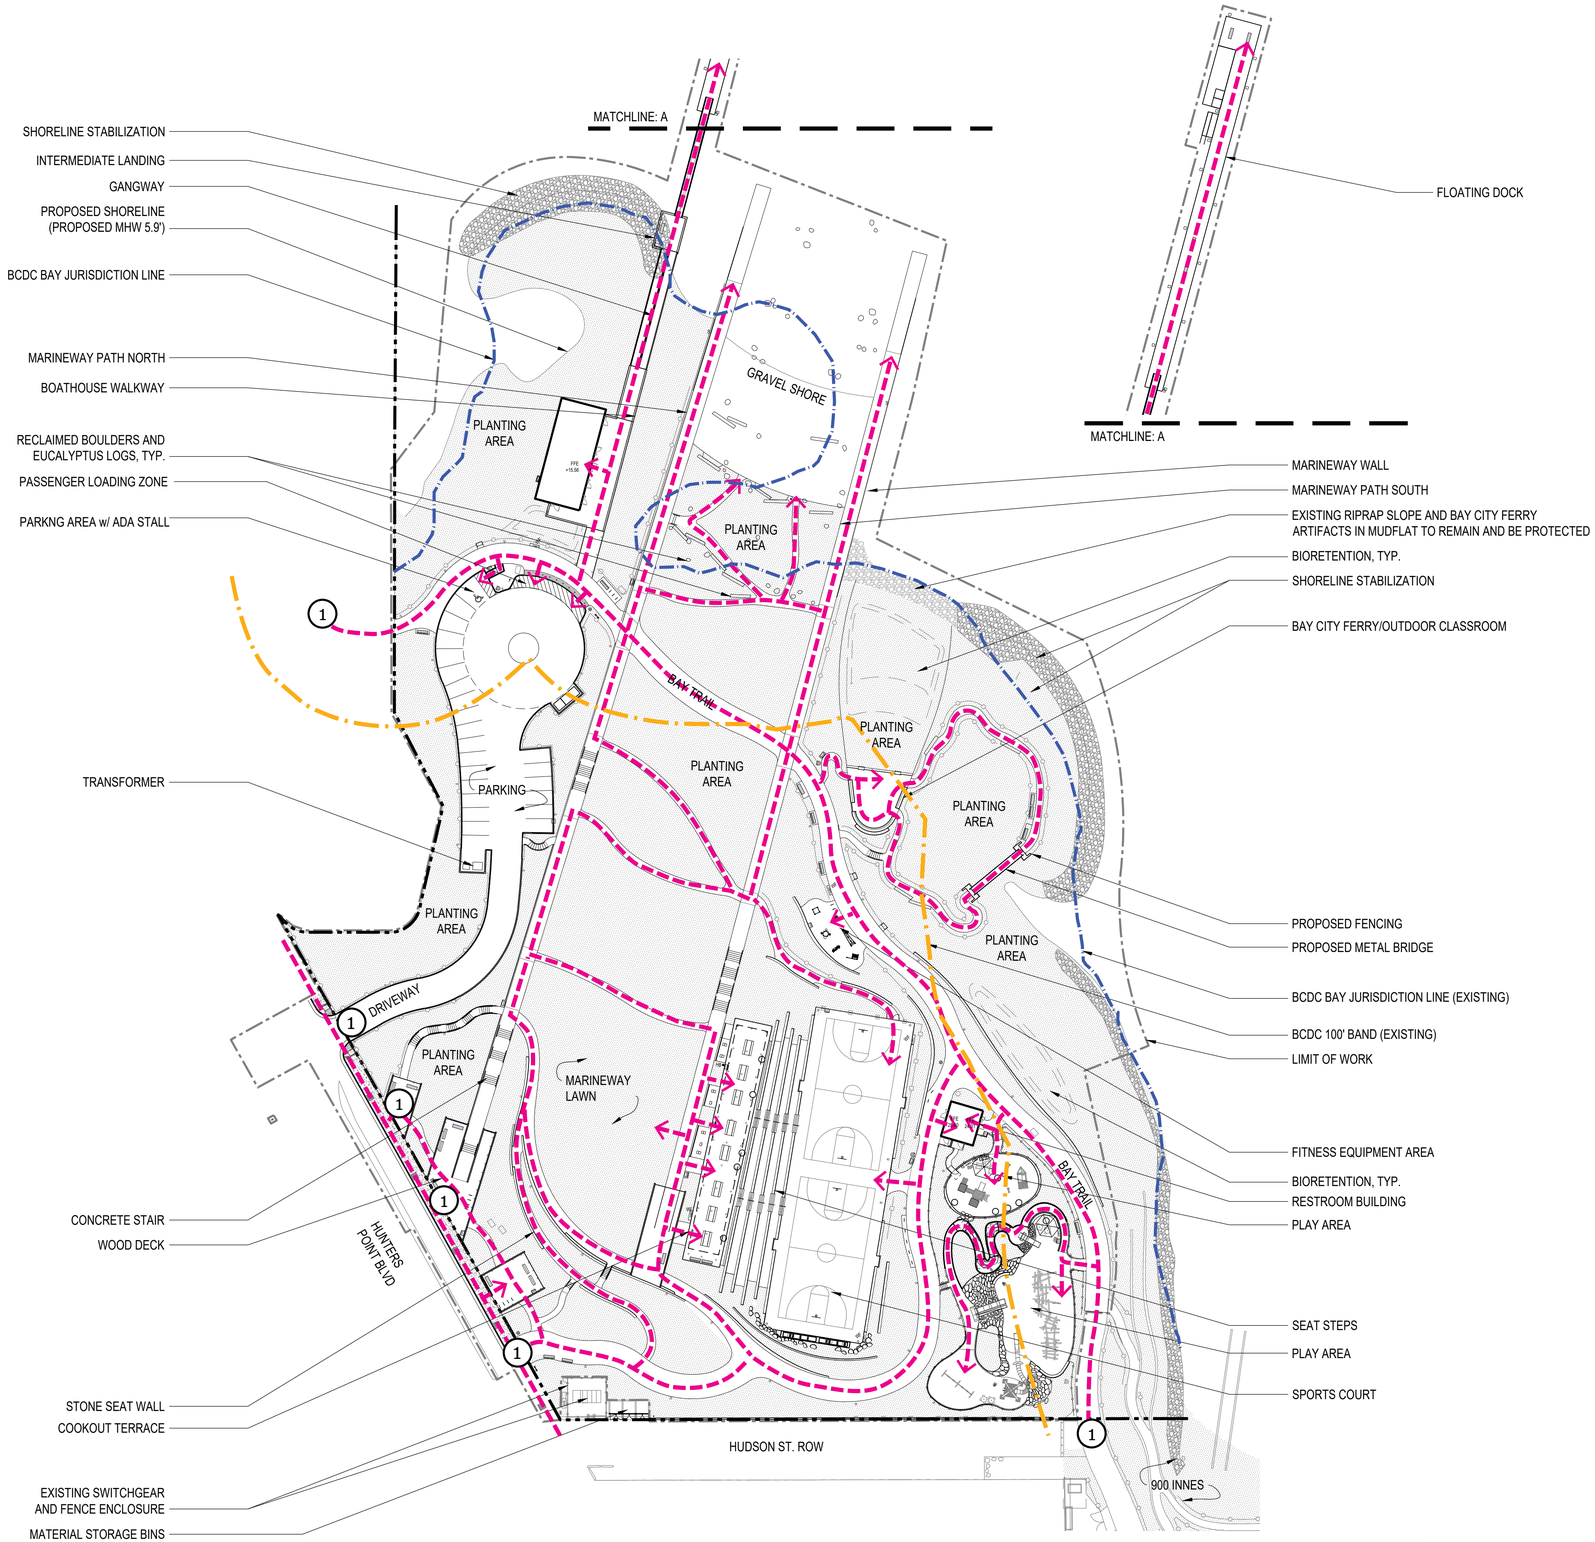

LEGEND

- Property Line
- BCDC Bay Jurisdiction
- BCDC 100' Shoreline Band
- Accessible Route
- Accessible Entrance
- (1) Park Entrance

BCDC PERMIT NO. 2023.008.00
EXHIBIT B
SITE CIRCULATION